


Easton Royal Site Plan

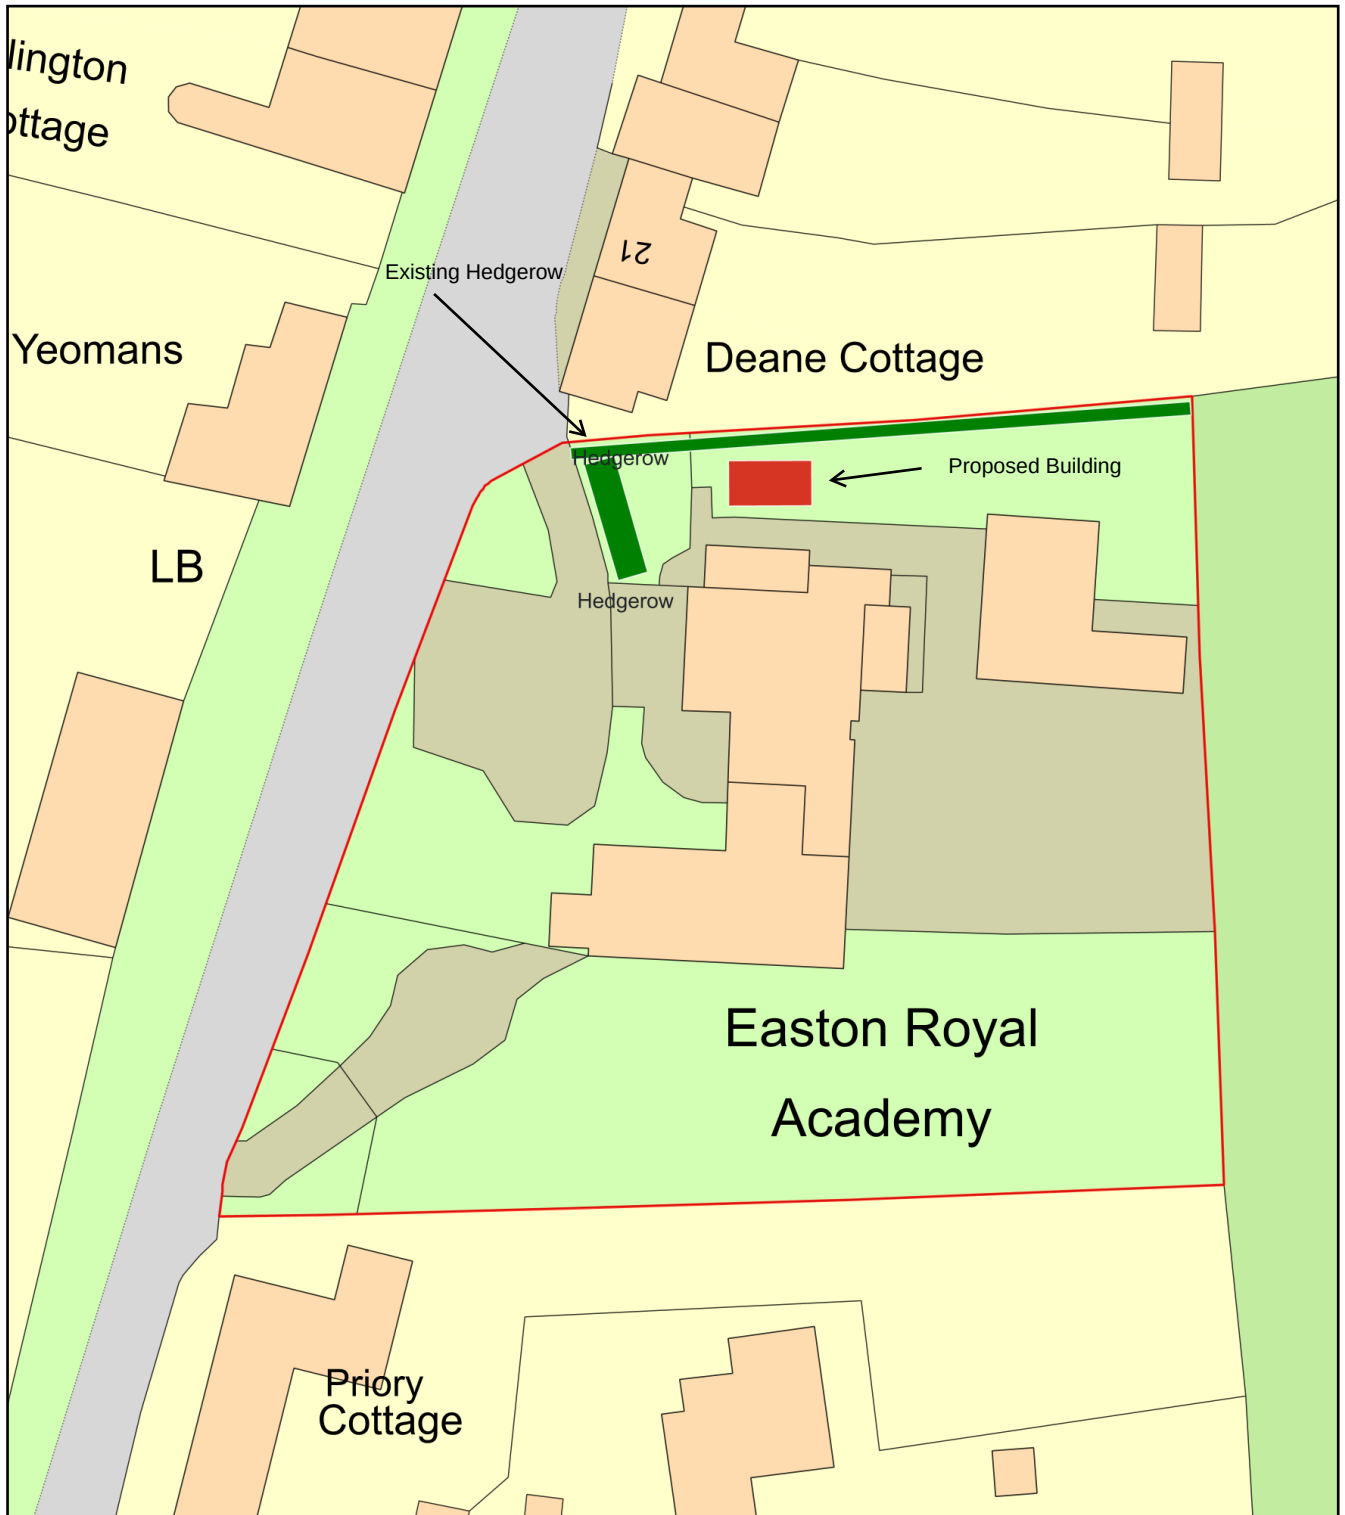

Plan Produced for: Easton Royal Academy

Date Produced: 04 Mar 2026

Plan Reference Number: TQRQM26063114840586

Scale: 1:500 @ A4