



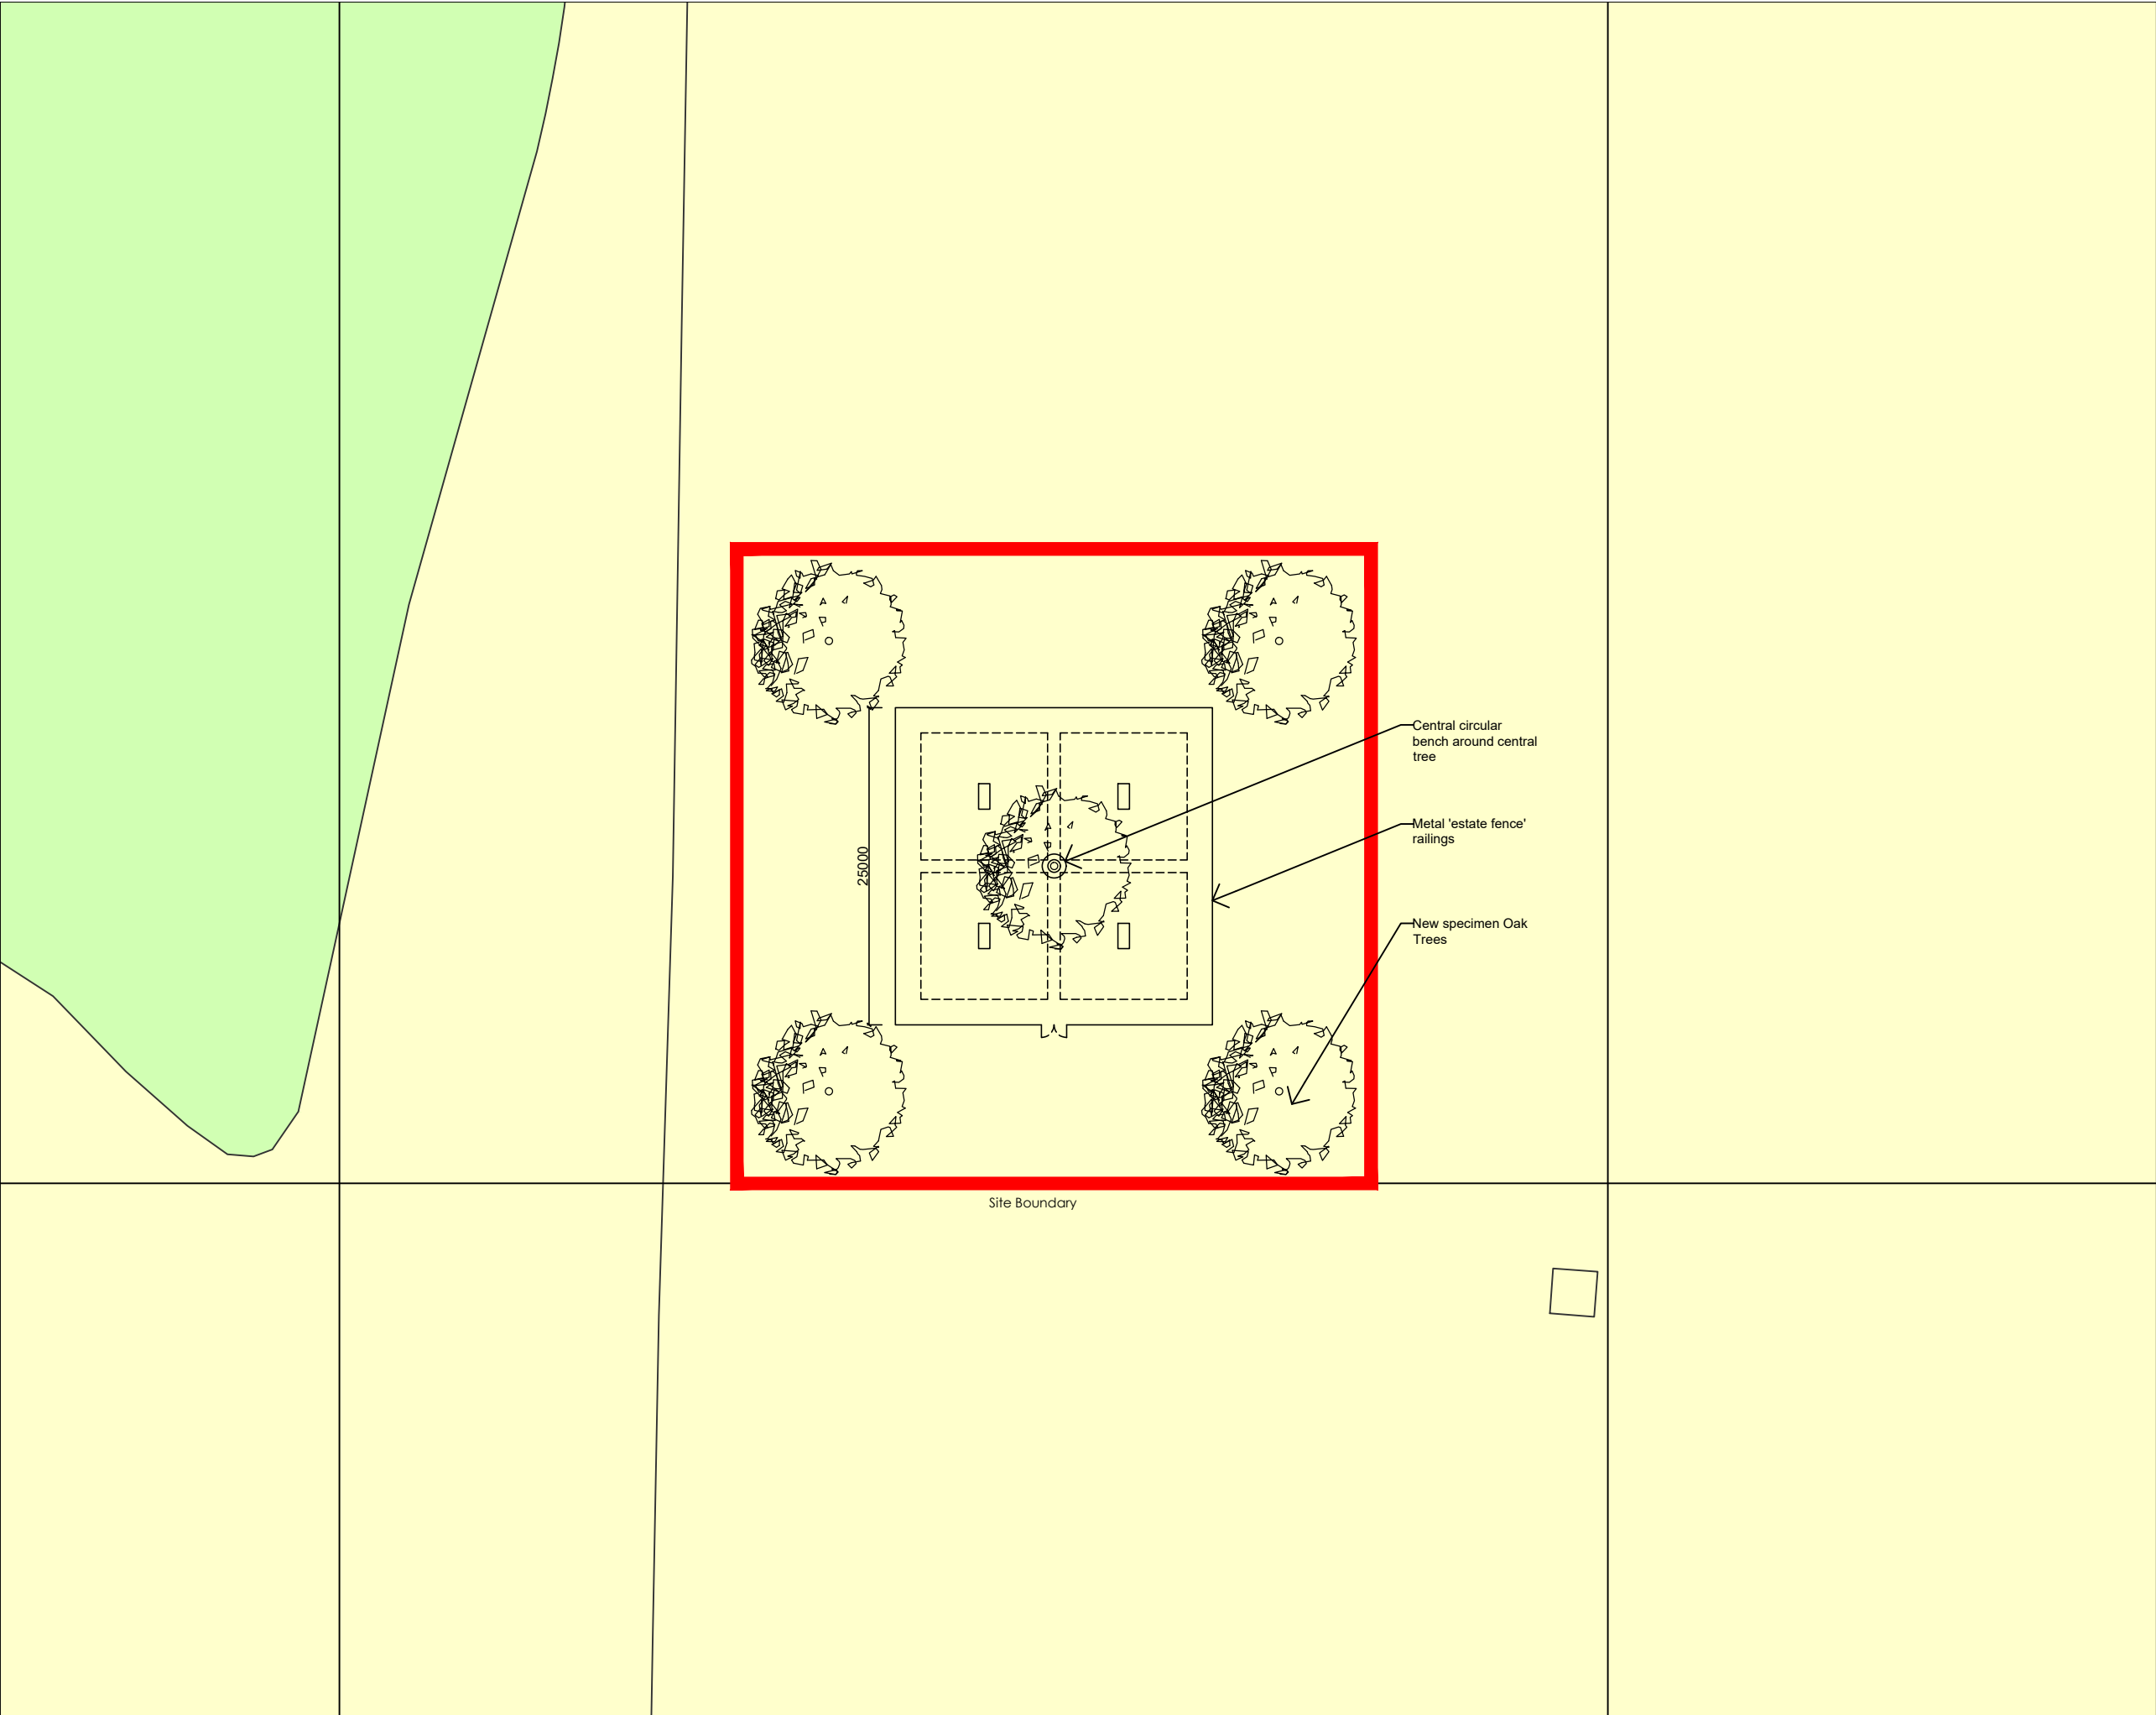

©CHURCHILL LIVING

REVISIONS		
Rev.	Date	By

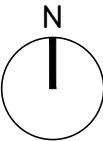

Site Boundary

- Central circular bench around central tree
- Metal 'estate fence' railings
- New specimen Oak Trees

Proposed Burial Site
Squall's Farm, Squall's Lane
SP3 6RX

SITE PLAN

Scale	1:500 @ A3	Date	March 2026
Drawn	RJ	Checked	RJ
Drawing No.	Rev.		

26/PI001/002 -

planningissues
TOWN PLANNING AND ARCHITECTURE

Churchill House * Parkside * Ringwood * Hampshire * BH24 3SG
Tel: (01425) 462375 E-mail: design@planningissues.co.uk

PLOT DATE: 12 March 2026

