


Issue 3 Indication arrows added to notation, detail added
Issue 2 Redesigned & moved

SJF PLANNING
& DESIGN SERVICE

01225 782078 simonnearthebell@gmail.com

PROPOSED	CAMPING SITE	
CLIENT	MR G WALTERS	
LOCATION	MANOR FARM SANDRIDGE COMMON MELKSHAM SN1 2 7QT	
TITLE	PROPOSED SITE PLAN 1:500	
DRG NO	ISSUE	DATE
2449-1	3	JAN 2026

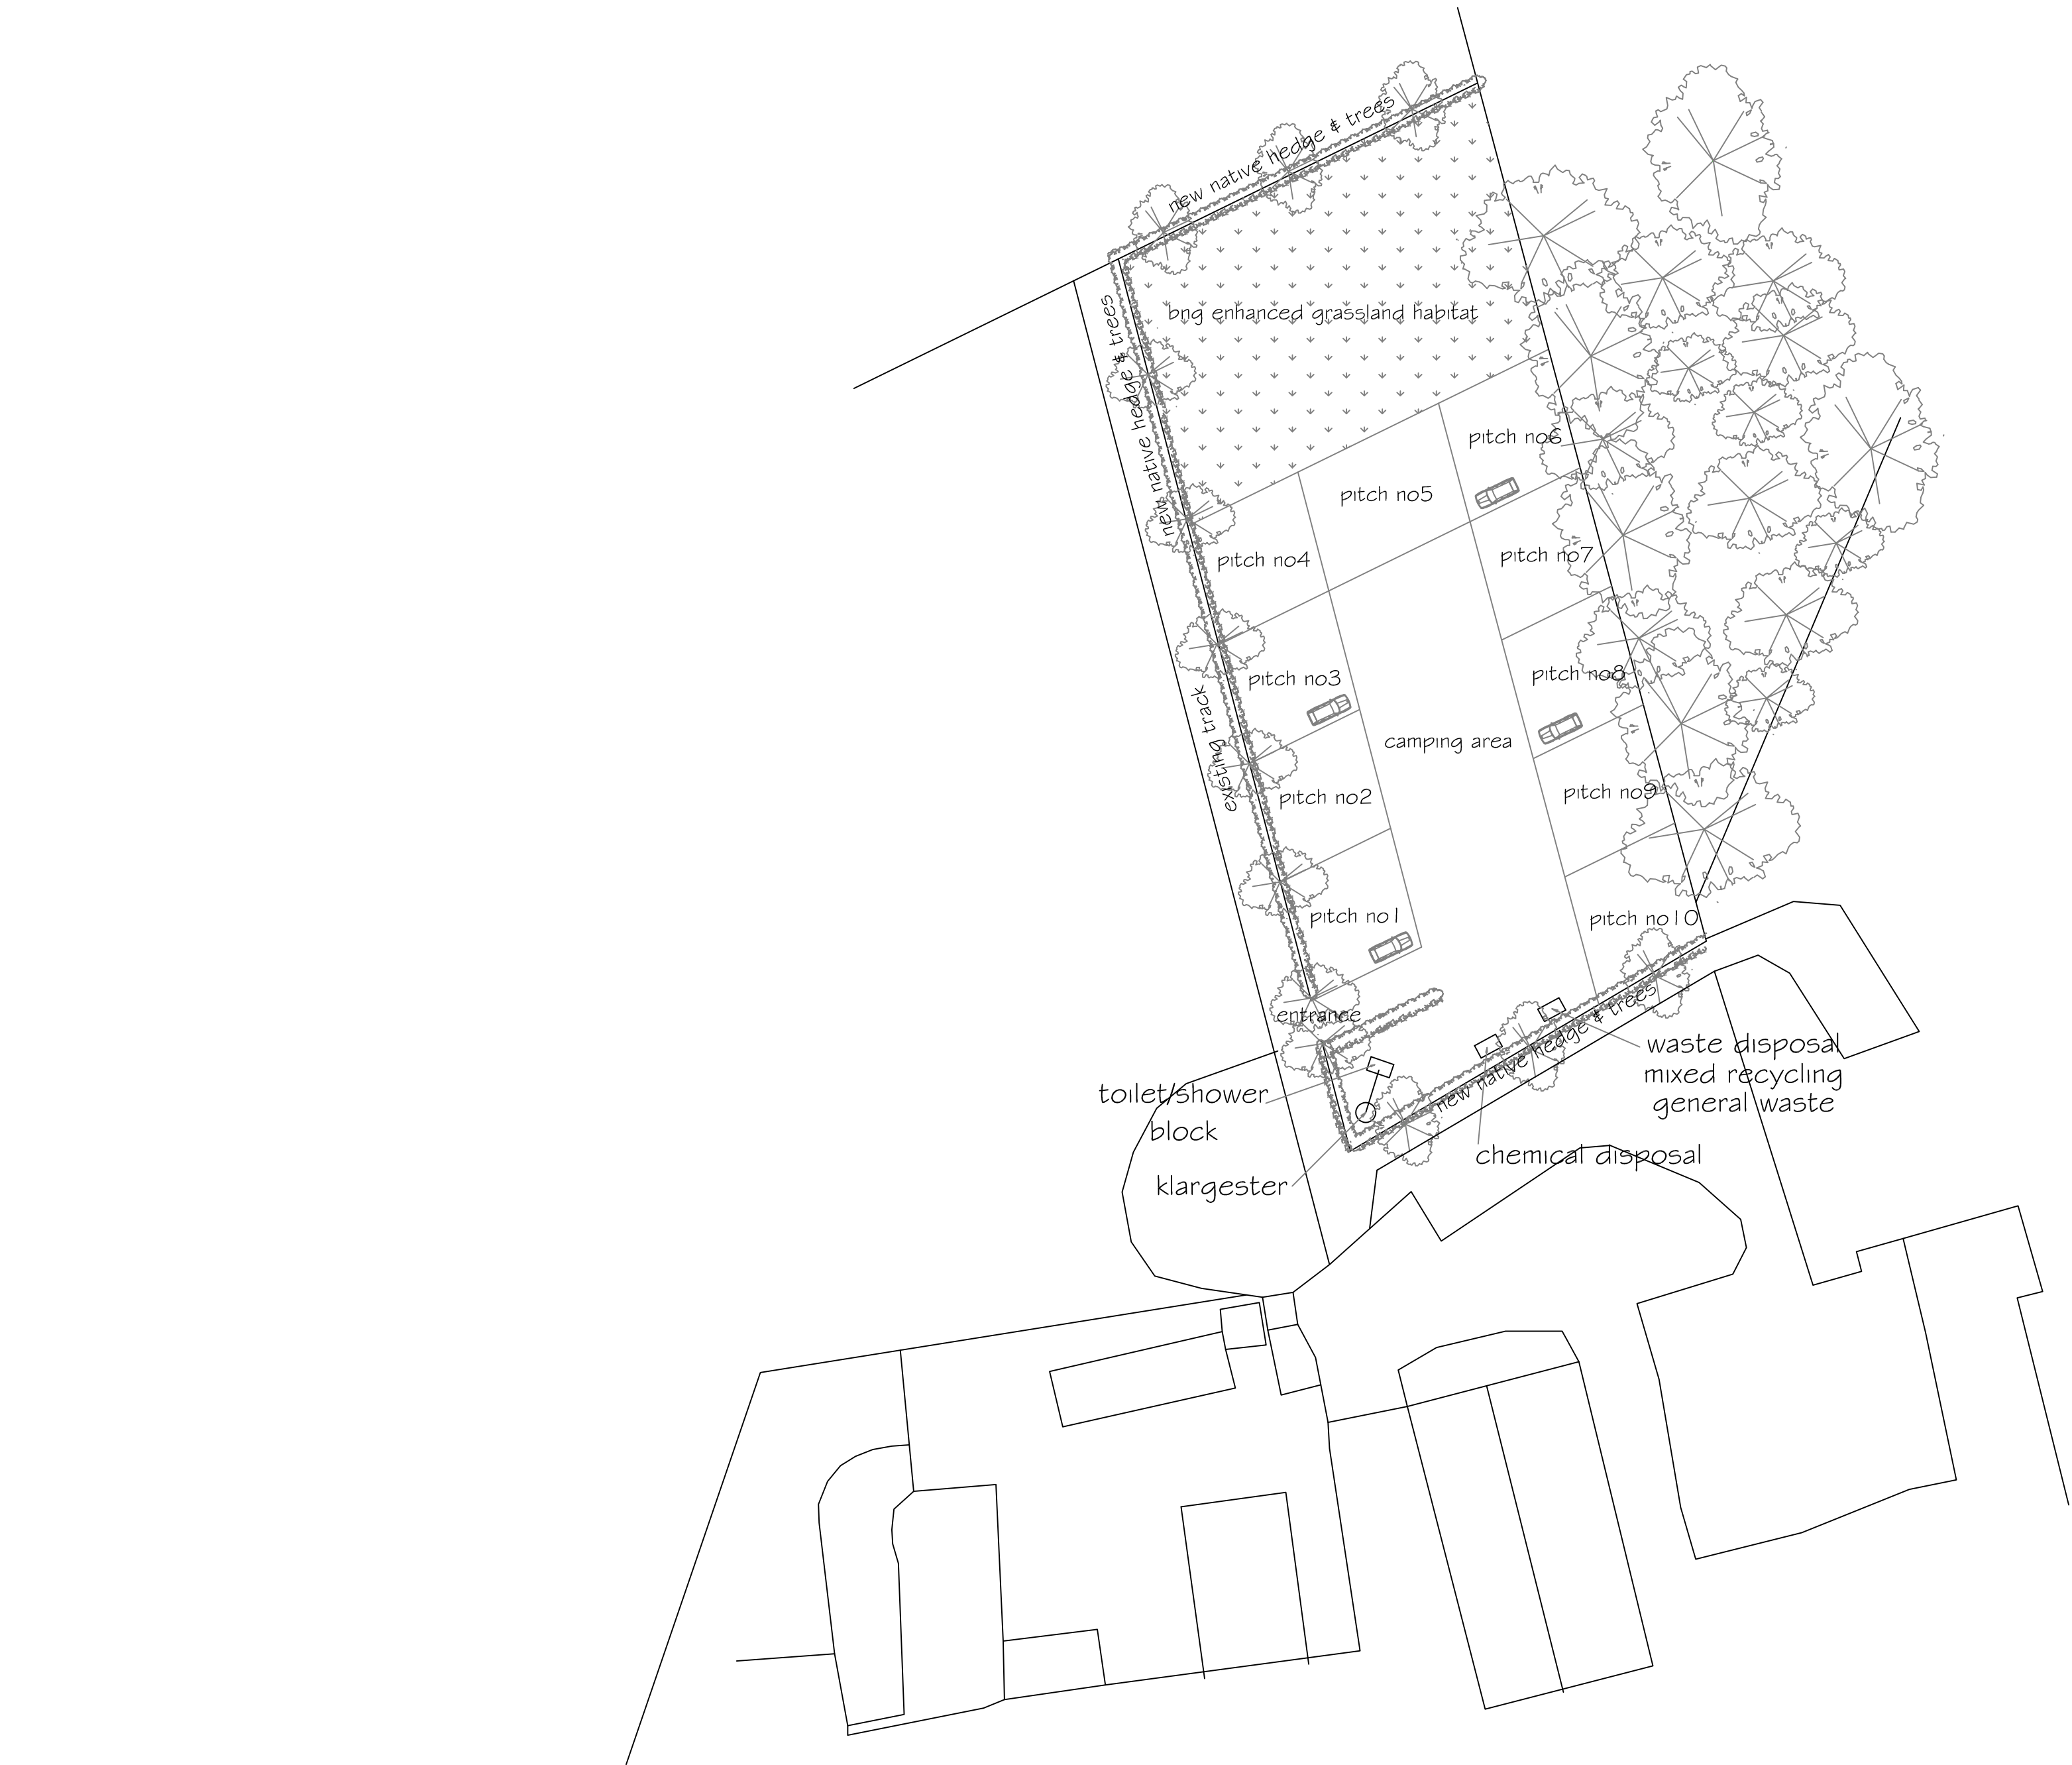