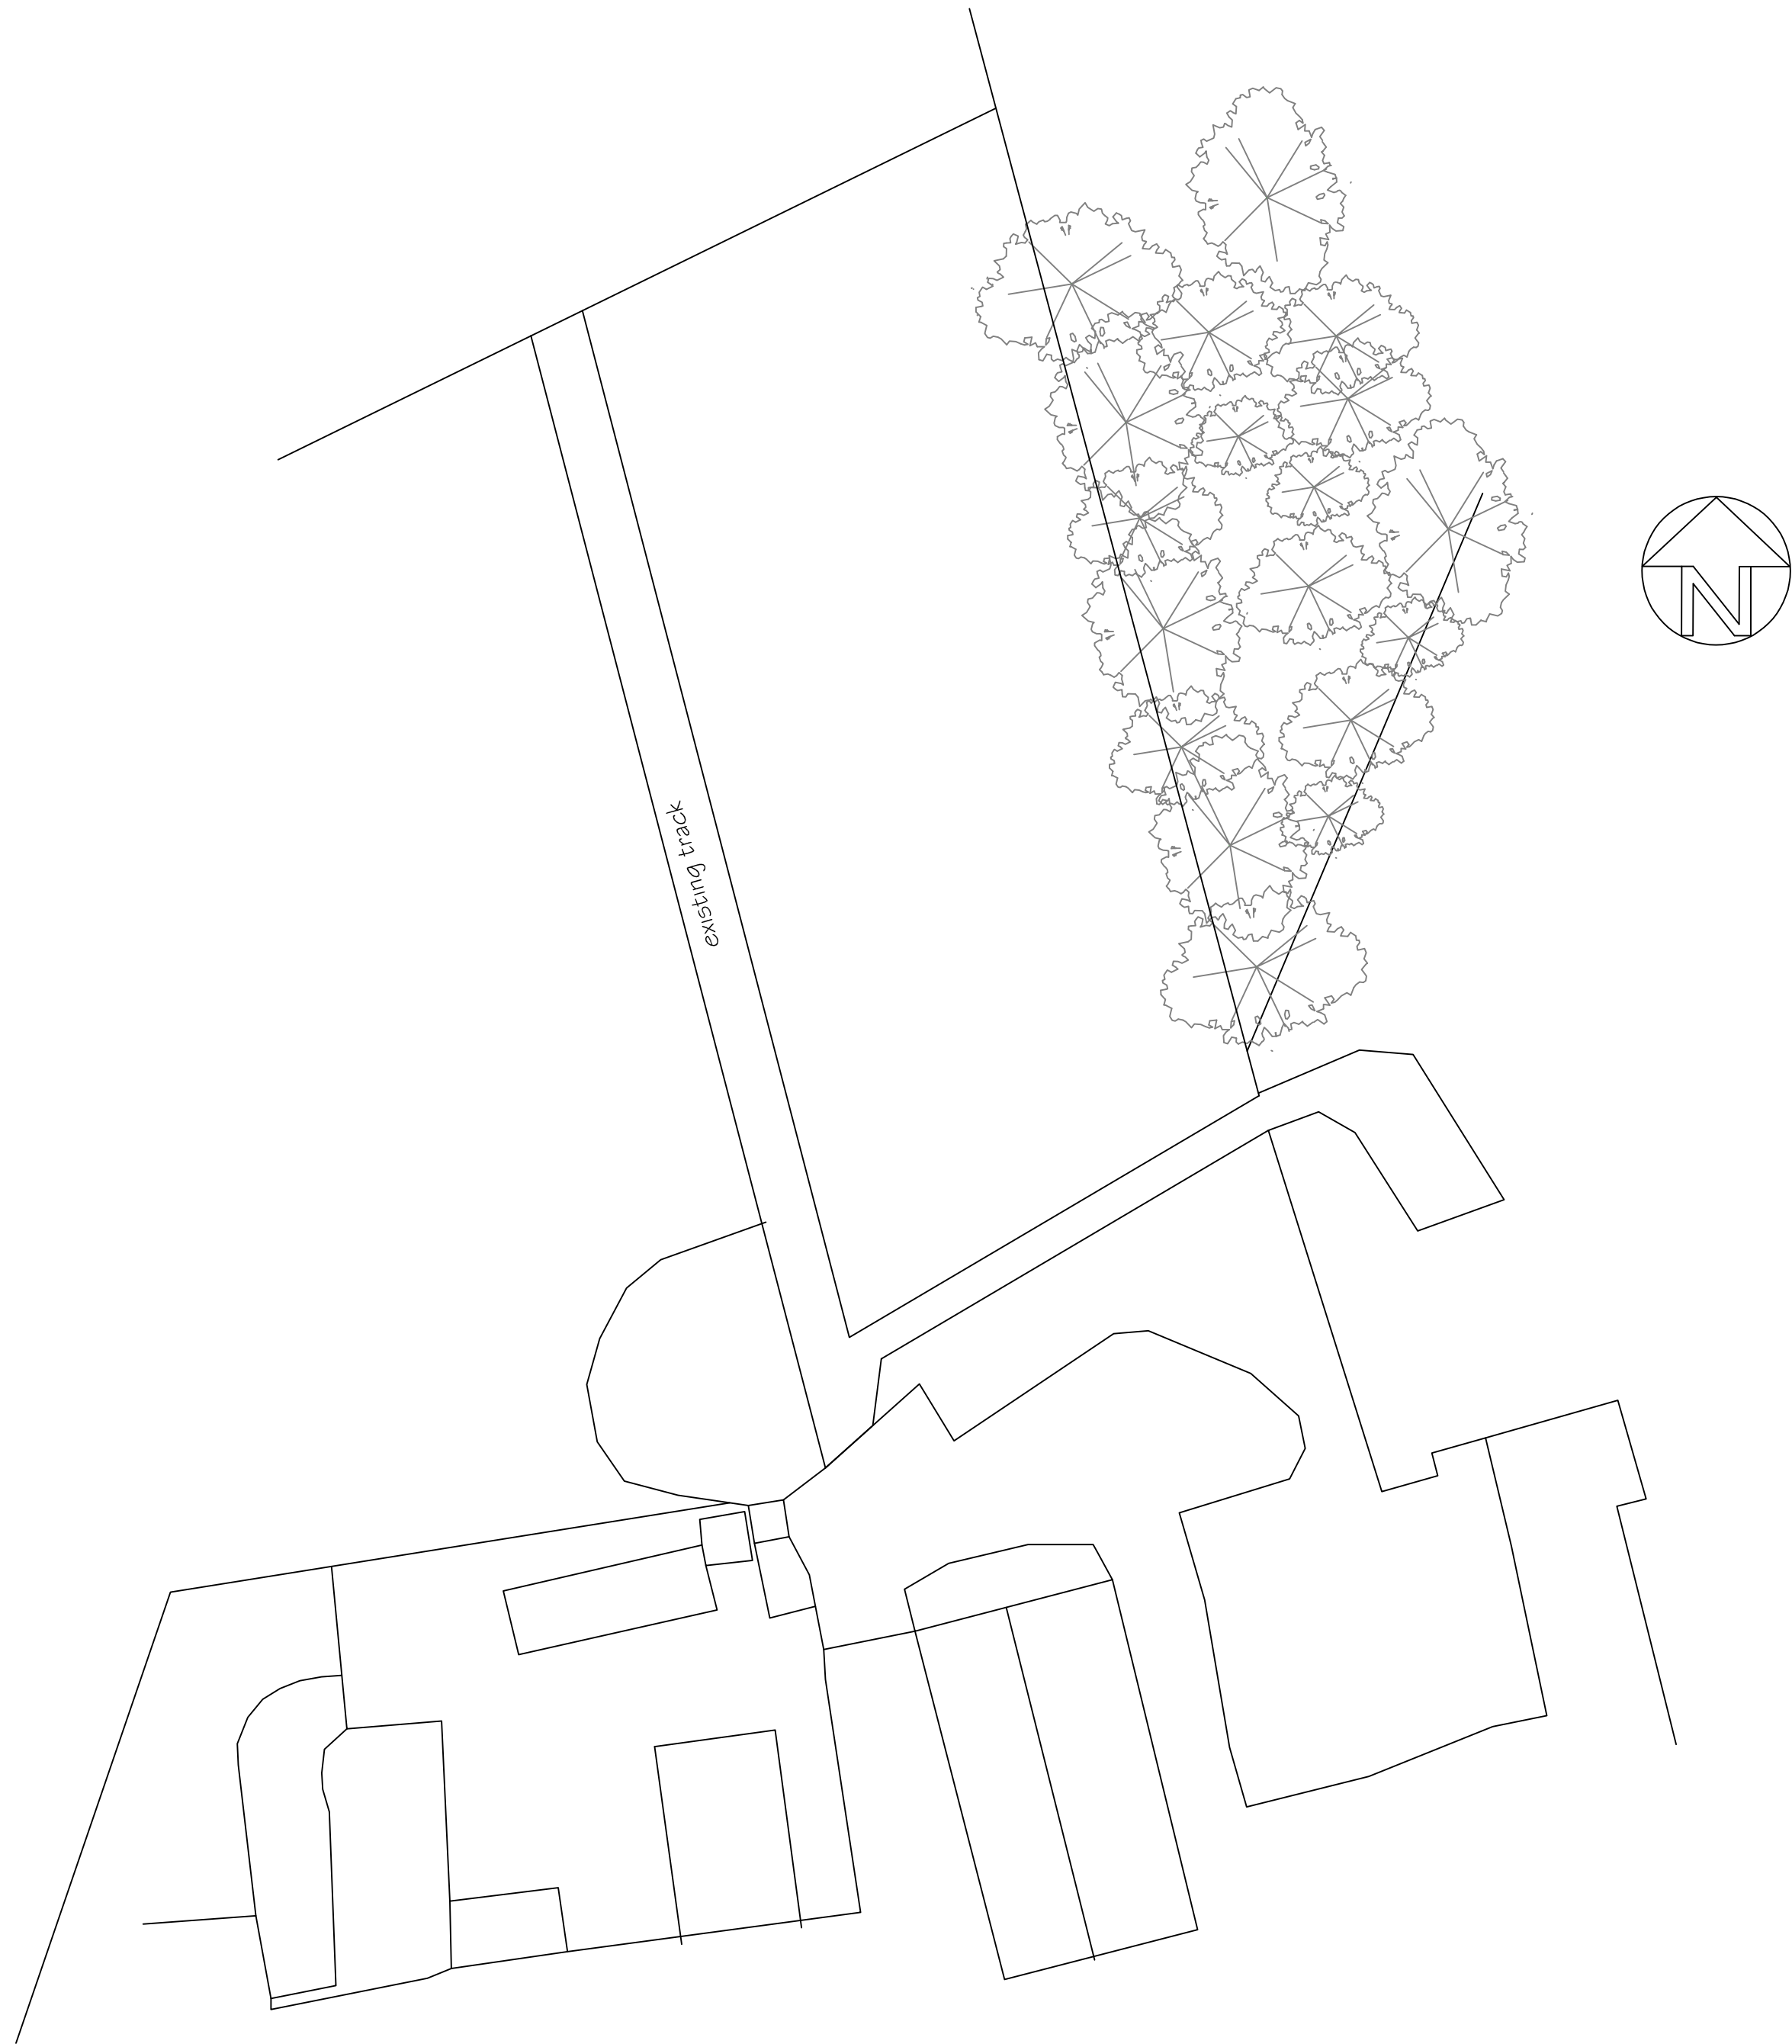


Issue 3 Indication arrows added to notation, detail added

**SJF** PLANNING  
& DESIGN SERVICE

01225 782078 [simonnearthebell@gmail.com](mailto:simonnearthebell@gmail.com)

|          |                                                         |          |
|----------|---------------------------------------------------------|----------|
| PROPOSED | CAMPING SITE                                            |          |
| CLIENT   | MR G WALTERS                                            |          |
| LOCATION | MANOR FARM<br>SANDRIDGE COMMON<br>MELKSHAM<br>SN1 2 7QT |          |
| TITLE    | EXISTING SITE PLAN 1:500                                |          |
| DRG NO   | ISSUE                                                   | DATE     |
| 2449-2   | 1                                                       | JAN 2026 |