


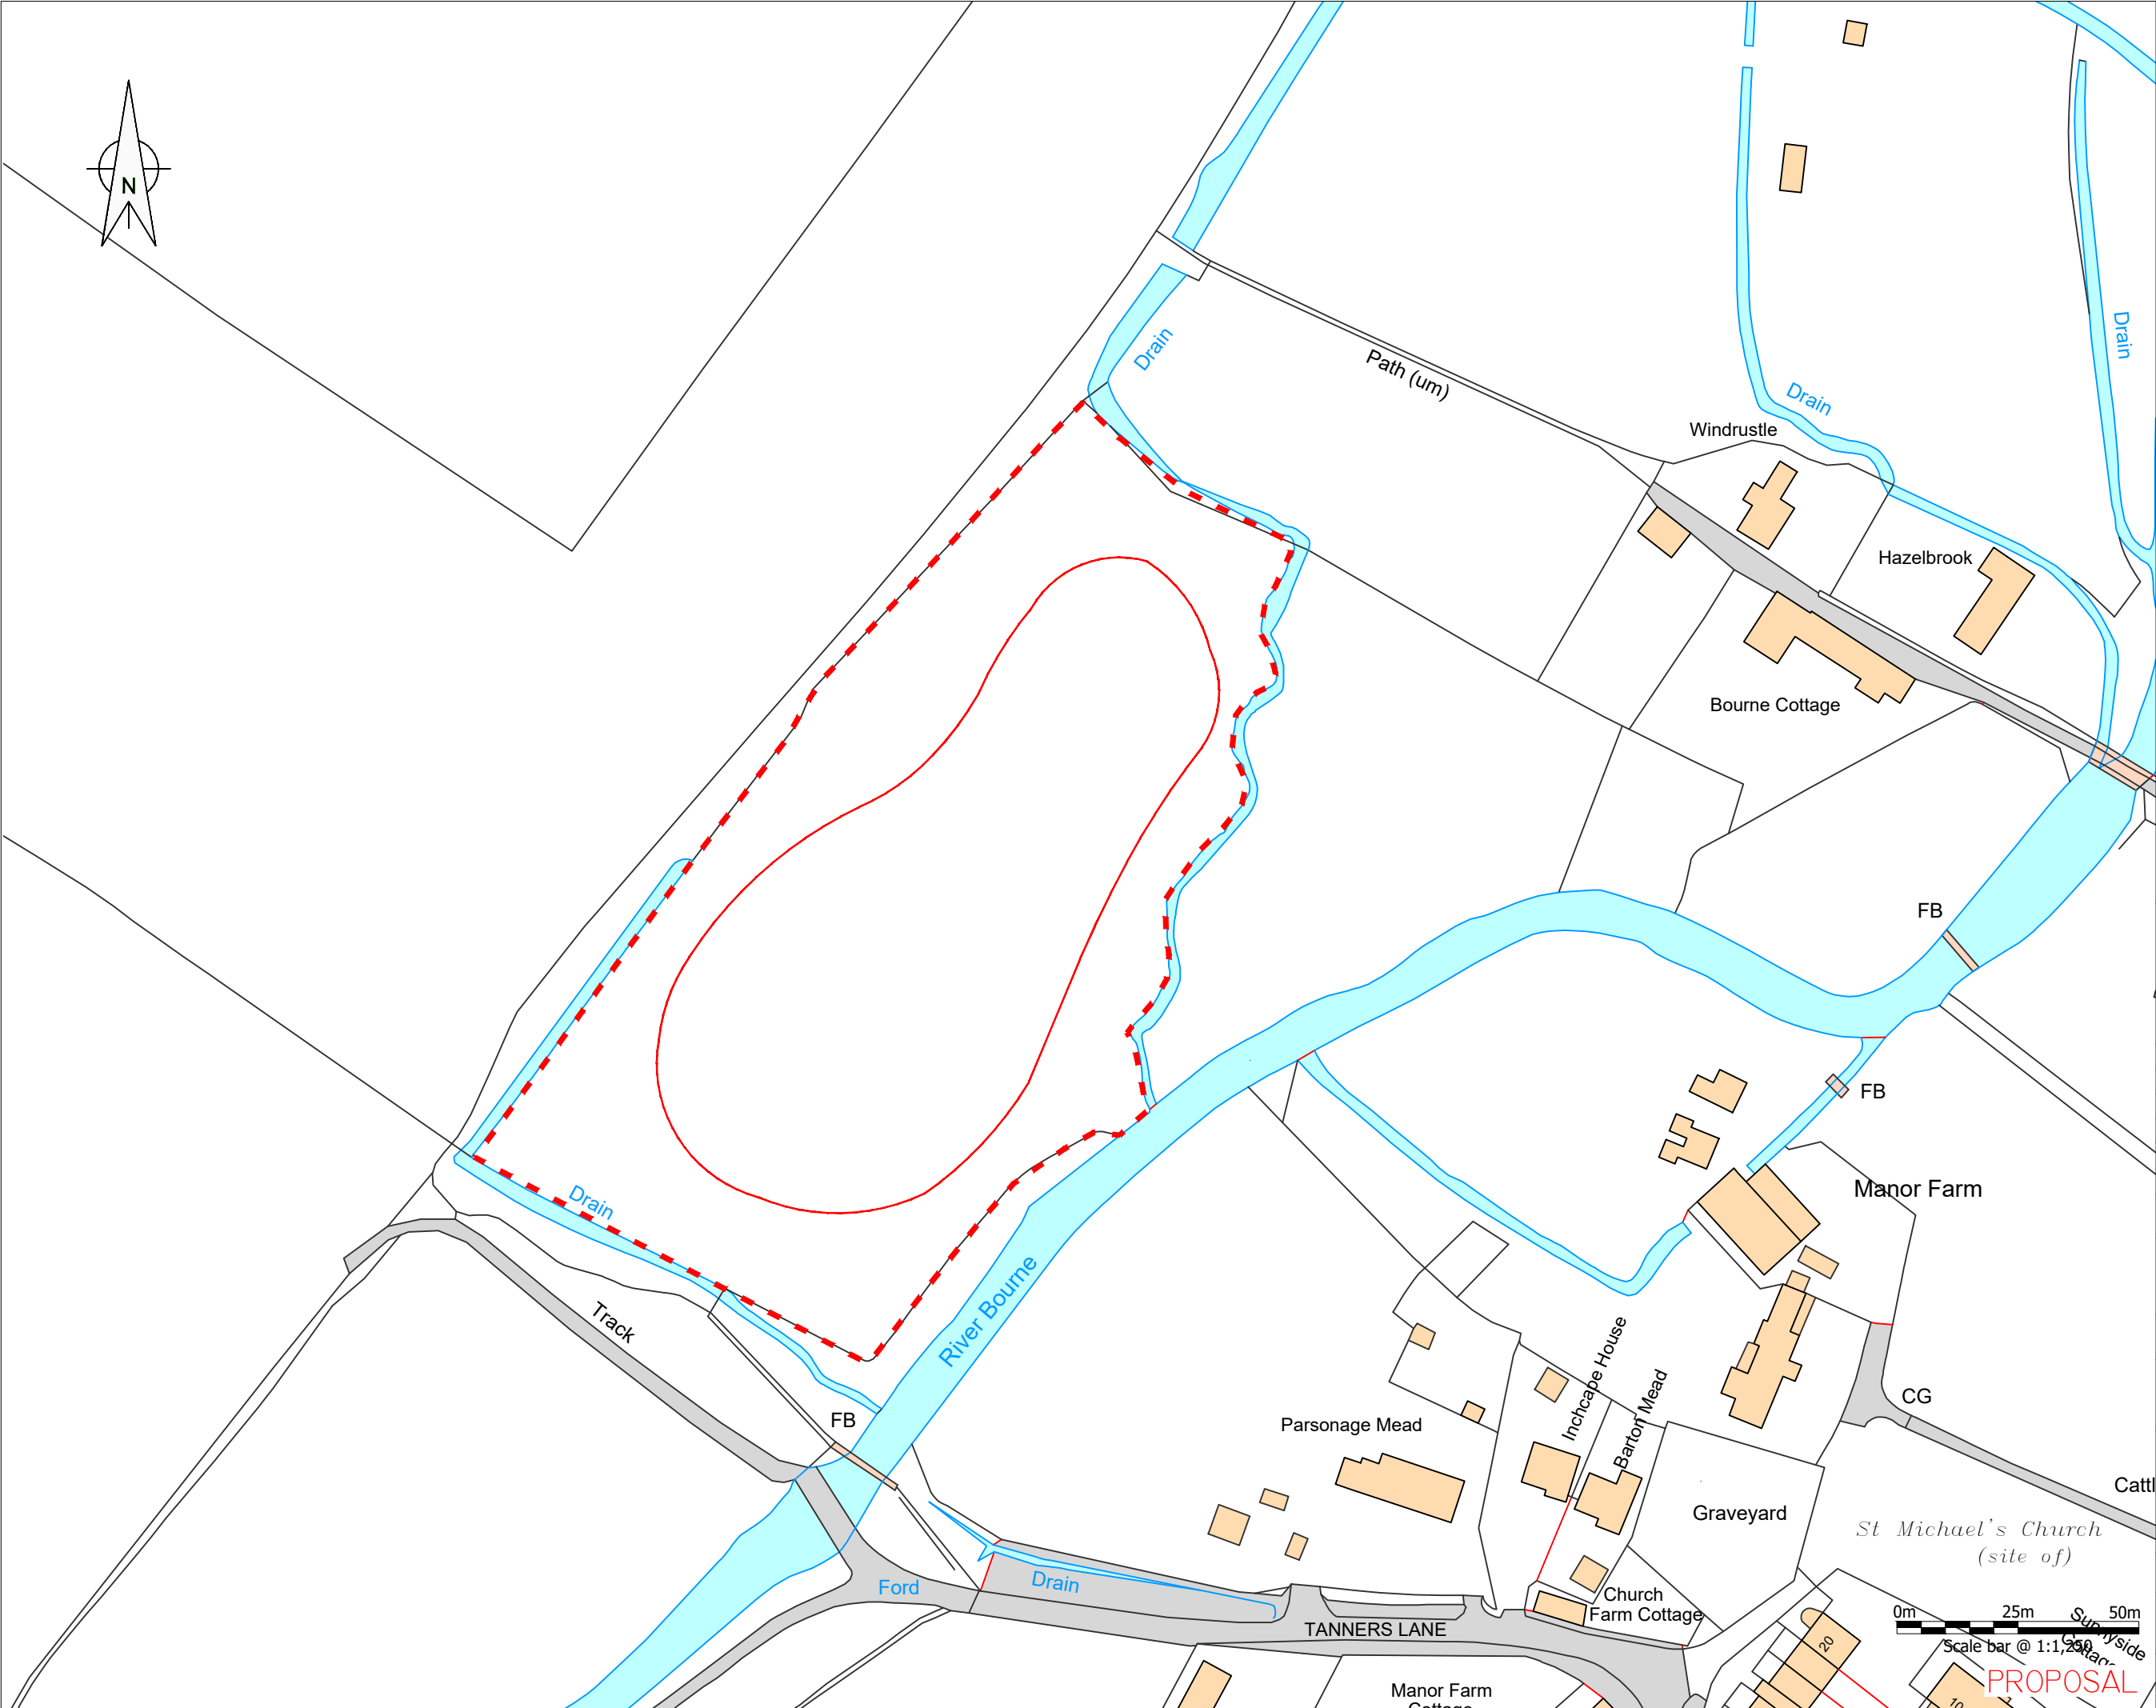

LEGEND

SITE BOUNDARY

PROPOSED HABITAT POND OUTLINE

NOTES

UNDERLAY: OS MASTERMAP TOPOGRAPHY LAYER

ALL MEASUREMENTS APPROXIMATE ONLY. SUBJECT TO CHANGE FOLLOWING FULL SITE SURVEY.

P2 04.08.2021	ISSUED FOR SUBMISSION - JC	
P1 04.08.2021	ISSUED FOR SUBMISSION - JC	
CROWN COPYRIGHT RESERVED LICENCE NO. 100017554. THIS DRAWING IS THE PROPERTY OF WHC LTD AND MAY NOT BE SCALED FROM OR REPRODUCED WITHOUT WRITTEN PERMISSION OF WHC LTD.		
TITLE		
SITE PLAN		
CLIENT		
MR. PAUL MARTIN		
SITE		
THE GRANGE, GATERS LANE WINTERBOURNE GUNNER, SALISBURY WILTS, SP4 6ER		
Tel: 01865 736272 www.whitehorsecontractors.co.uk		
DR. NO.	(ORIGINAL RETAINED BY WHC LTD)	REV
W21-002-007		P2
SCALE	1:1,250_A3	DRAWN JC CHECKED NJ

PROPOSAL