


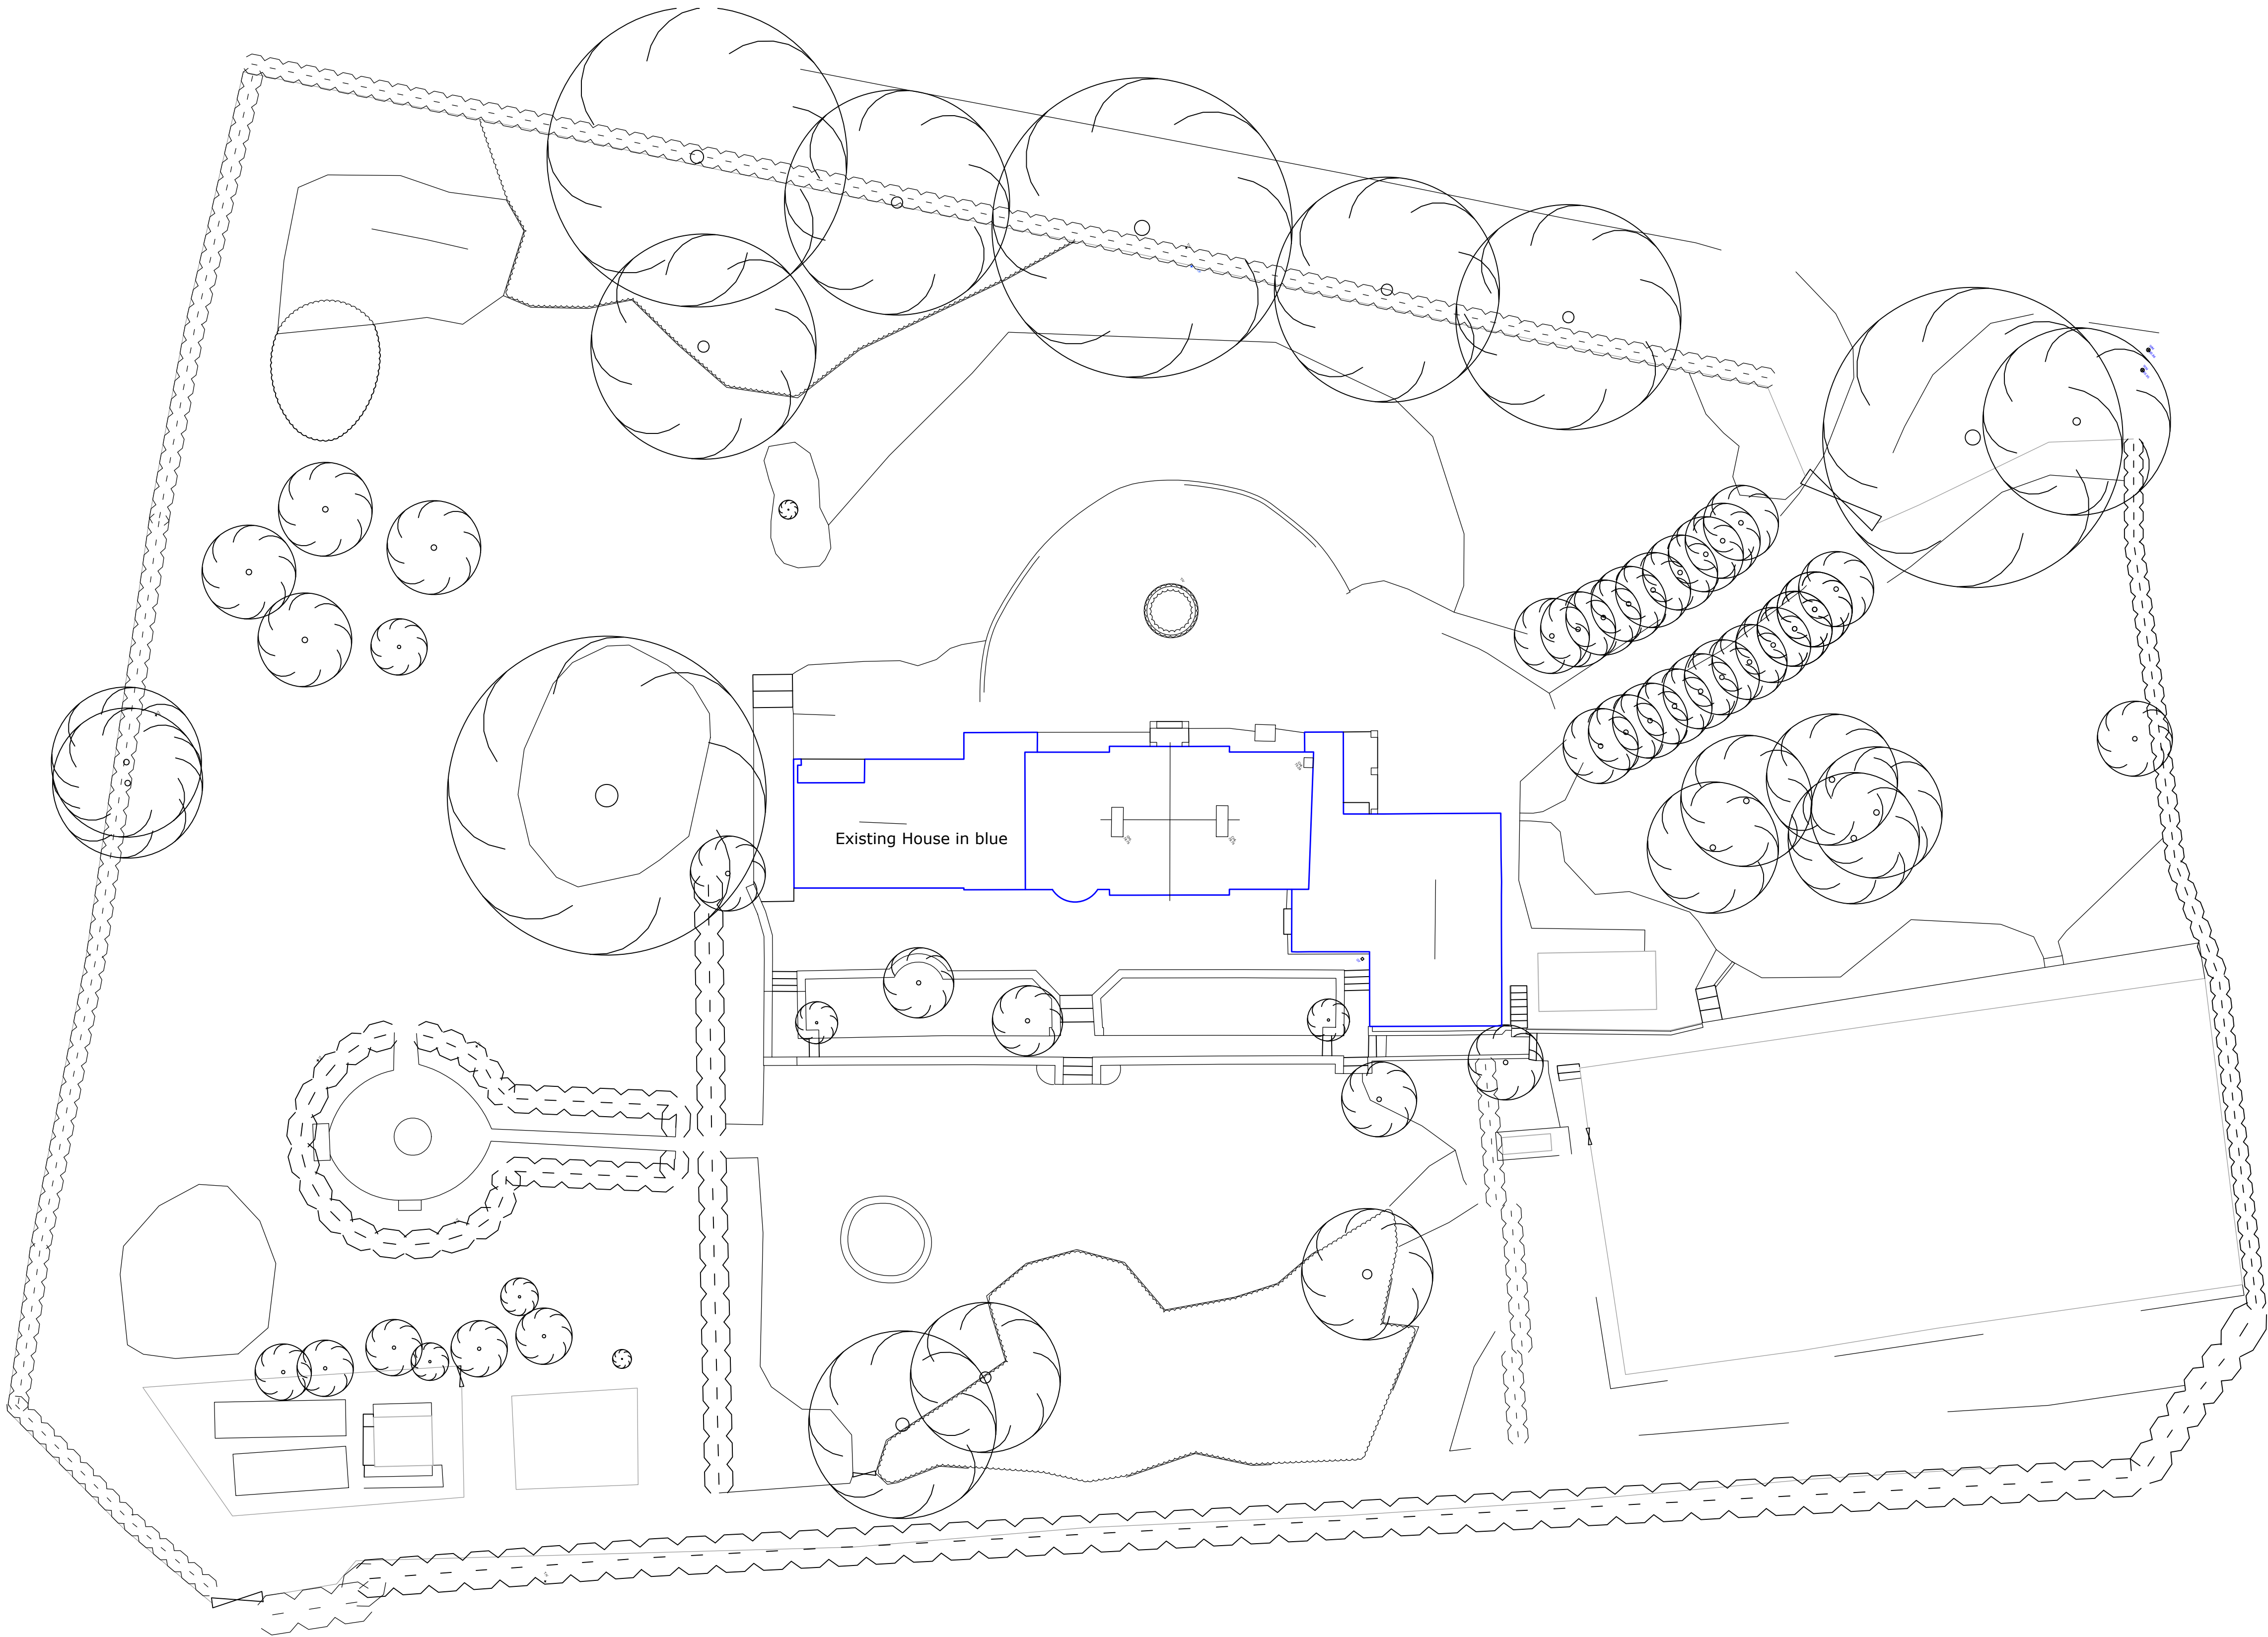

Extg Site Plan



0 10 20m

|  |  |  |  |
|--|--|--|--|
|  |  |  |  |
|  |  |  |  |
|  |  |  |  |
|  |  |  |  |

| Rev. | Date | Notes | Init. |
|------|------|-------|-------|
|------|------|-------|-------|

Broadlands, Box

Extisting Site Plan

| Project Number | Drawing Number | Revision |
|----------------|----------------|----------|
| 24086          | / (L)104       | P1       |

|               |             |
|---------------|-------------|
| BIM Reference |             |
| Status        | PLANNING    |
| Scale         | 1 : 200 @A1 |
| Drawn by      | KB          |

nash  
partnership

Head Office : 01225 442424 | 23a Sydney Buildings, Bath, BA2 6BZ  
E: mail@nashpartnership.com | W: nashpartnership.com

Responsibility is not accepted for errors made by others in scaling from this drawing.  
Contractors must check all dimensions on site. Discrepancies must be reported immediately to the architect before proceeding. This drawing is copyright ©2025 Nash Partnership. All rights reserved.