


Key

Collection Point detached from plot hard standing area only:


- Plot 1
- Plots 7-8
- Plots 17-20
- Plots 42-48
- Plot 49
- Plots 50-52
- Plots 194-195
- Plots 221-225
- Plots 226-229
- Plots 135-137
- Plots 138-141
- Plots 251-253
- Plots 272-276
- Plots 349-350
- Plots 354-359
- Plots 379-383

Permanent Refuse Store for Bin Storage and Collection Plots:

- Plots 45-48
- Plots 100-107
- Plots 231-234

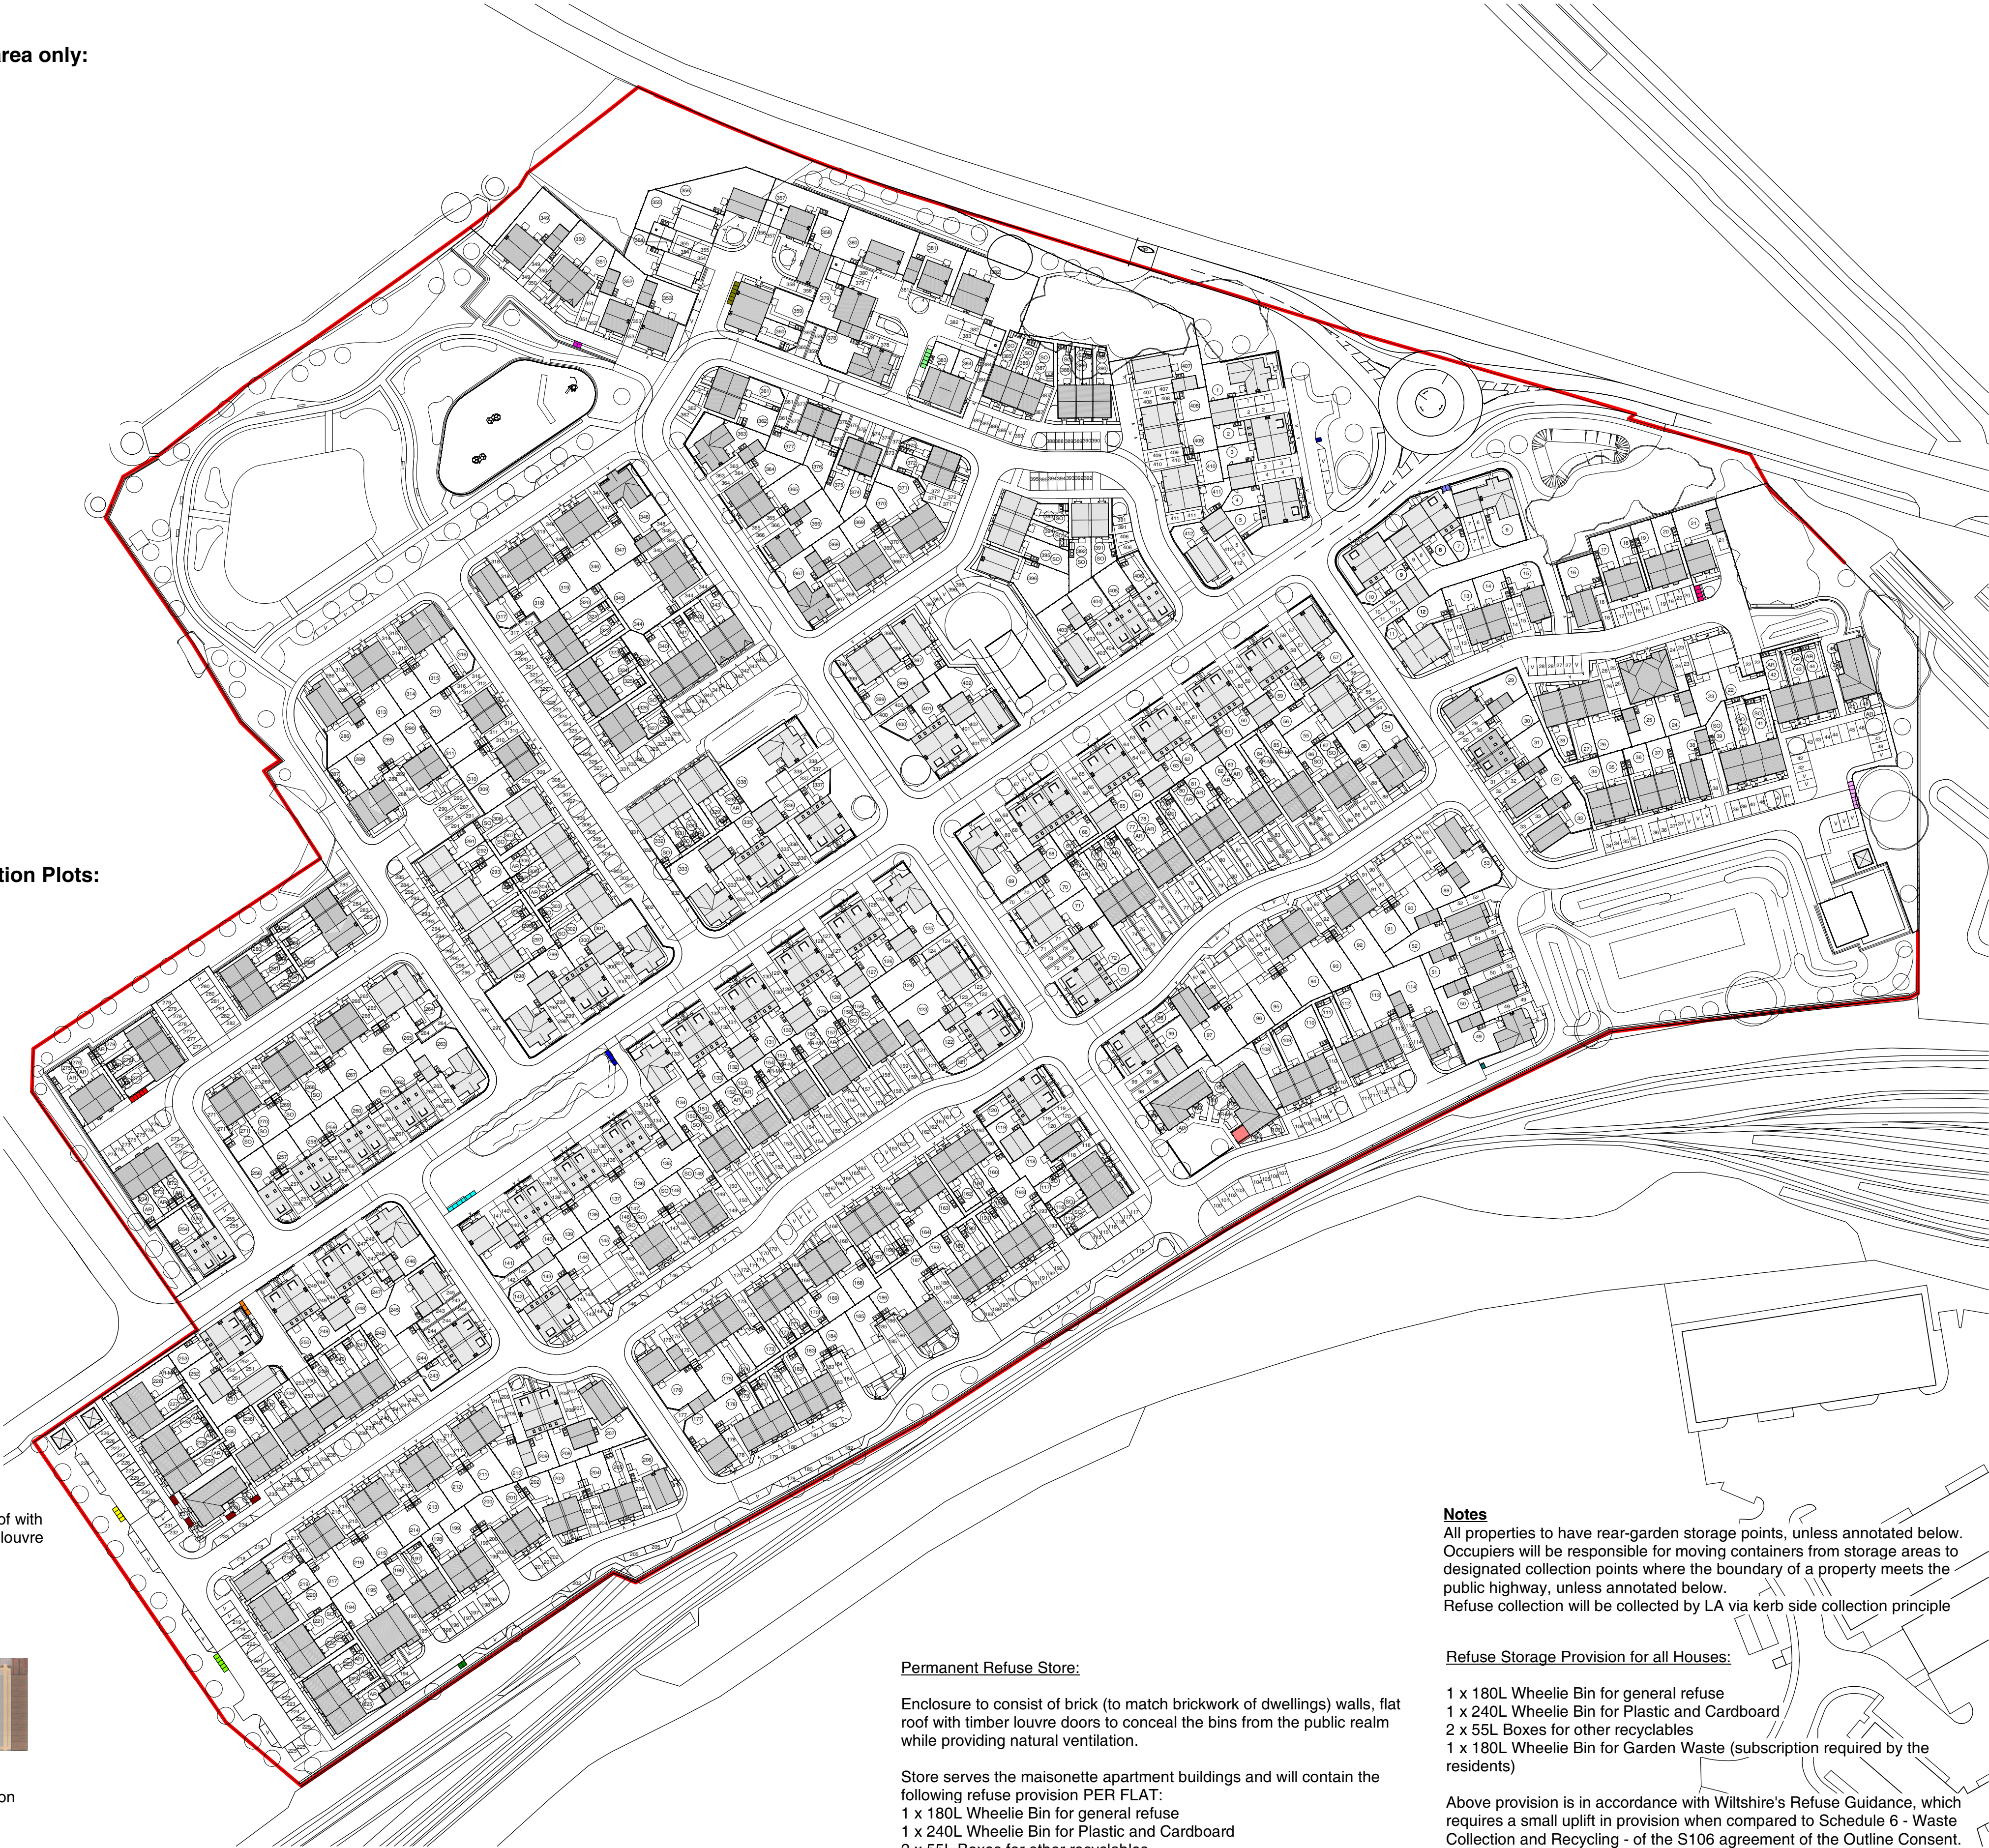


Provision for the flats (maisonettes) shown below - visualisation. Permanent Refuse Collection Store

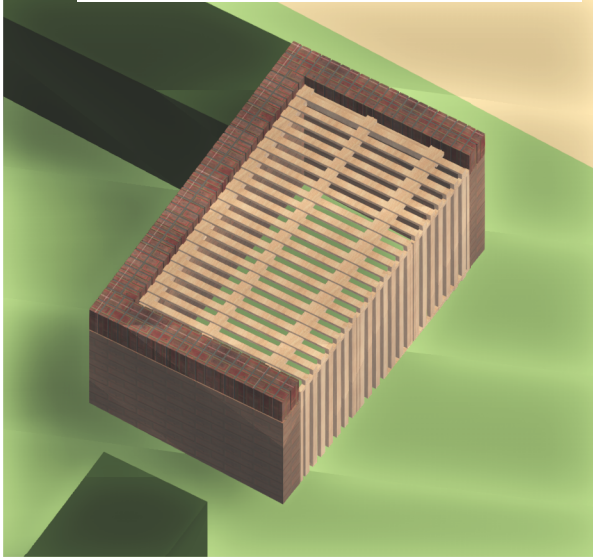

3D View

Brick (to match brickwork of dwellings)
Flat roof with timber louvre doors

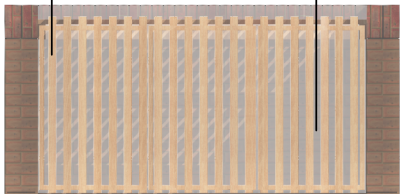

Bin Store Front Elevation
1:50

Proposed Refuse Collection
1:1000

Permanent Refuse Store:

Enclosure to consist of brick (to match brickwork of dwellings) walls, flat roof with timber louvre doors to conceal the bins from the public realm while providing natural ventilation.

Store serves the maisonette apartment buildings and will contain the following refuse provision PER FLAT:
1 x 180L Wheelie Bin for general refuse
1 x 240L Wheelie Bin for Plastic and Cardboard
2 x 55L Boxes for other recyclables

Above provision is in accordance with Wiltshire's Refuse Guidance, which requires a small uplift in provision when compared to Schedule 6 - Waste Collection and Recycling - of the S106 agreement of the Outline Consent. This uplift is for an additional 55L box and a 240L wheelie bin for Plastic and cardboard as opposed to a 180L wheelie bin.

Notes



All properties to have rear-garden storage points, unless annotated below. Occupiers will be responsible for moving containers from storage areas to designated collection points where the boundary of a property meets the public highway, unless annotated below. Refuse collection will be collected by LA via kerb side collection principle

Refuse Storage Provision for all Houses:

1 x 180L Wheelie Bin for general refuse
1 x 240L Wheelie Bin for Plastic and Cardboard
2 x 55L Boxes for other recyclables
1 x 180L Wheelie Bin for Garden Waste (subscription required by the residents)

Above provision is in accordance with Wiltshire's Refuse Guidance, which requires a small uplift in provision when compared to Schedule 6 - Waste Collection and Recycling - of the S106 agreement of the Outline Consent. This uplift is for an additional 55L box and a 240L WB for Plastic and cardboard as opposed to a 180L wheelie bin.

Hard standing areas (orange) for collection areas are based on each dwelling having an area of 1400mm width x 1100mm depth to place their refuse bins on the day of collection. This area accommodates the alternative refuse/recycling collections that the LA operate.

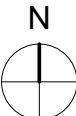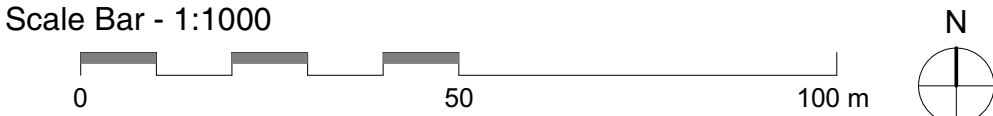

A1

Original Sheet Size

Responsibility is not accepted for errors made by others in scaling from this drawing. Contractors must check all dimensions on site. Discrepancies must be reported immediately to the architect before proceeding. This drawing is copyright ©2019 Nash Partnership. All rights reserved.



Rev.	Date	Notes	Initials
P1	03/12/2020	For Client Comment	LM
P2	10/12/2020	Client Comment	PA
P3	13/01/2021	For Client Comment	PA
P4	22/01/2021	For Client Comment	PA/LM
P5	27/01/2021	For Client/HE Comment	LM/PA
P6	23/02/2021	For Client/HE Comment	PA/LM/R MJ
P7	23/03/2021	Registration Updates	LM
P8	18/06/2021	Application Amends	LM/GB/R B
P9	22/06/2021	Application Amends	LM/GB/P A
P10	13/07/2021	Application Amends	PA
P11	24/03/2026	Planning Update	IAS

CDM Regulations

Occupants to be provided with information for the siting and safe means of access between storage and collection points for solid waste.

20069-NP-XX-ZZ-DR-A-1005

nash partnership

Bath : 01225 442424 | 23a Sydney Buildings, Bath, BA2 6BZ
Bristol : 0117 3327560 | 25 King Street, Bristol, BS1 4PB

www.nashpartnership.com
mail@nashpartnership.com

PLANNING

Project	Originator	Zone	Level
20069	NP	XX	ZZ
Type	Role	Drawing Number	Revision
DR	A	1005	P11

Project

Drummond Park

Title
Proposed Refuse Collection Plan

Drawn by	Project Manager	Scale
PA/LM	LM/JE	1:1000@A1