


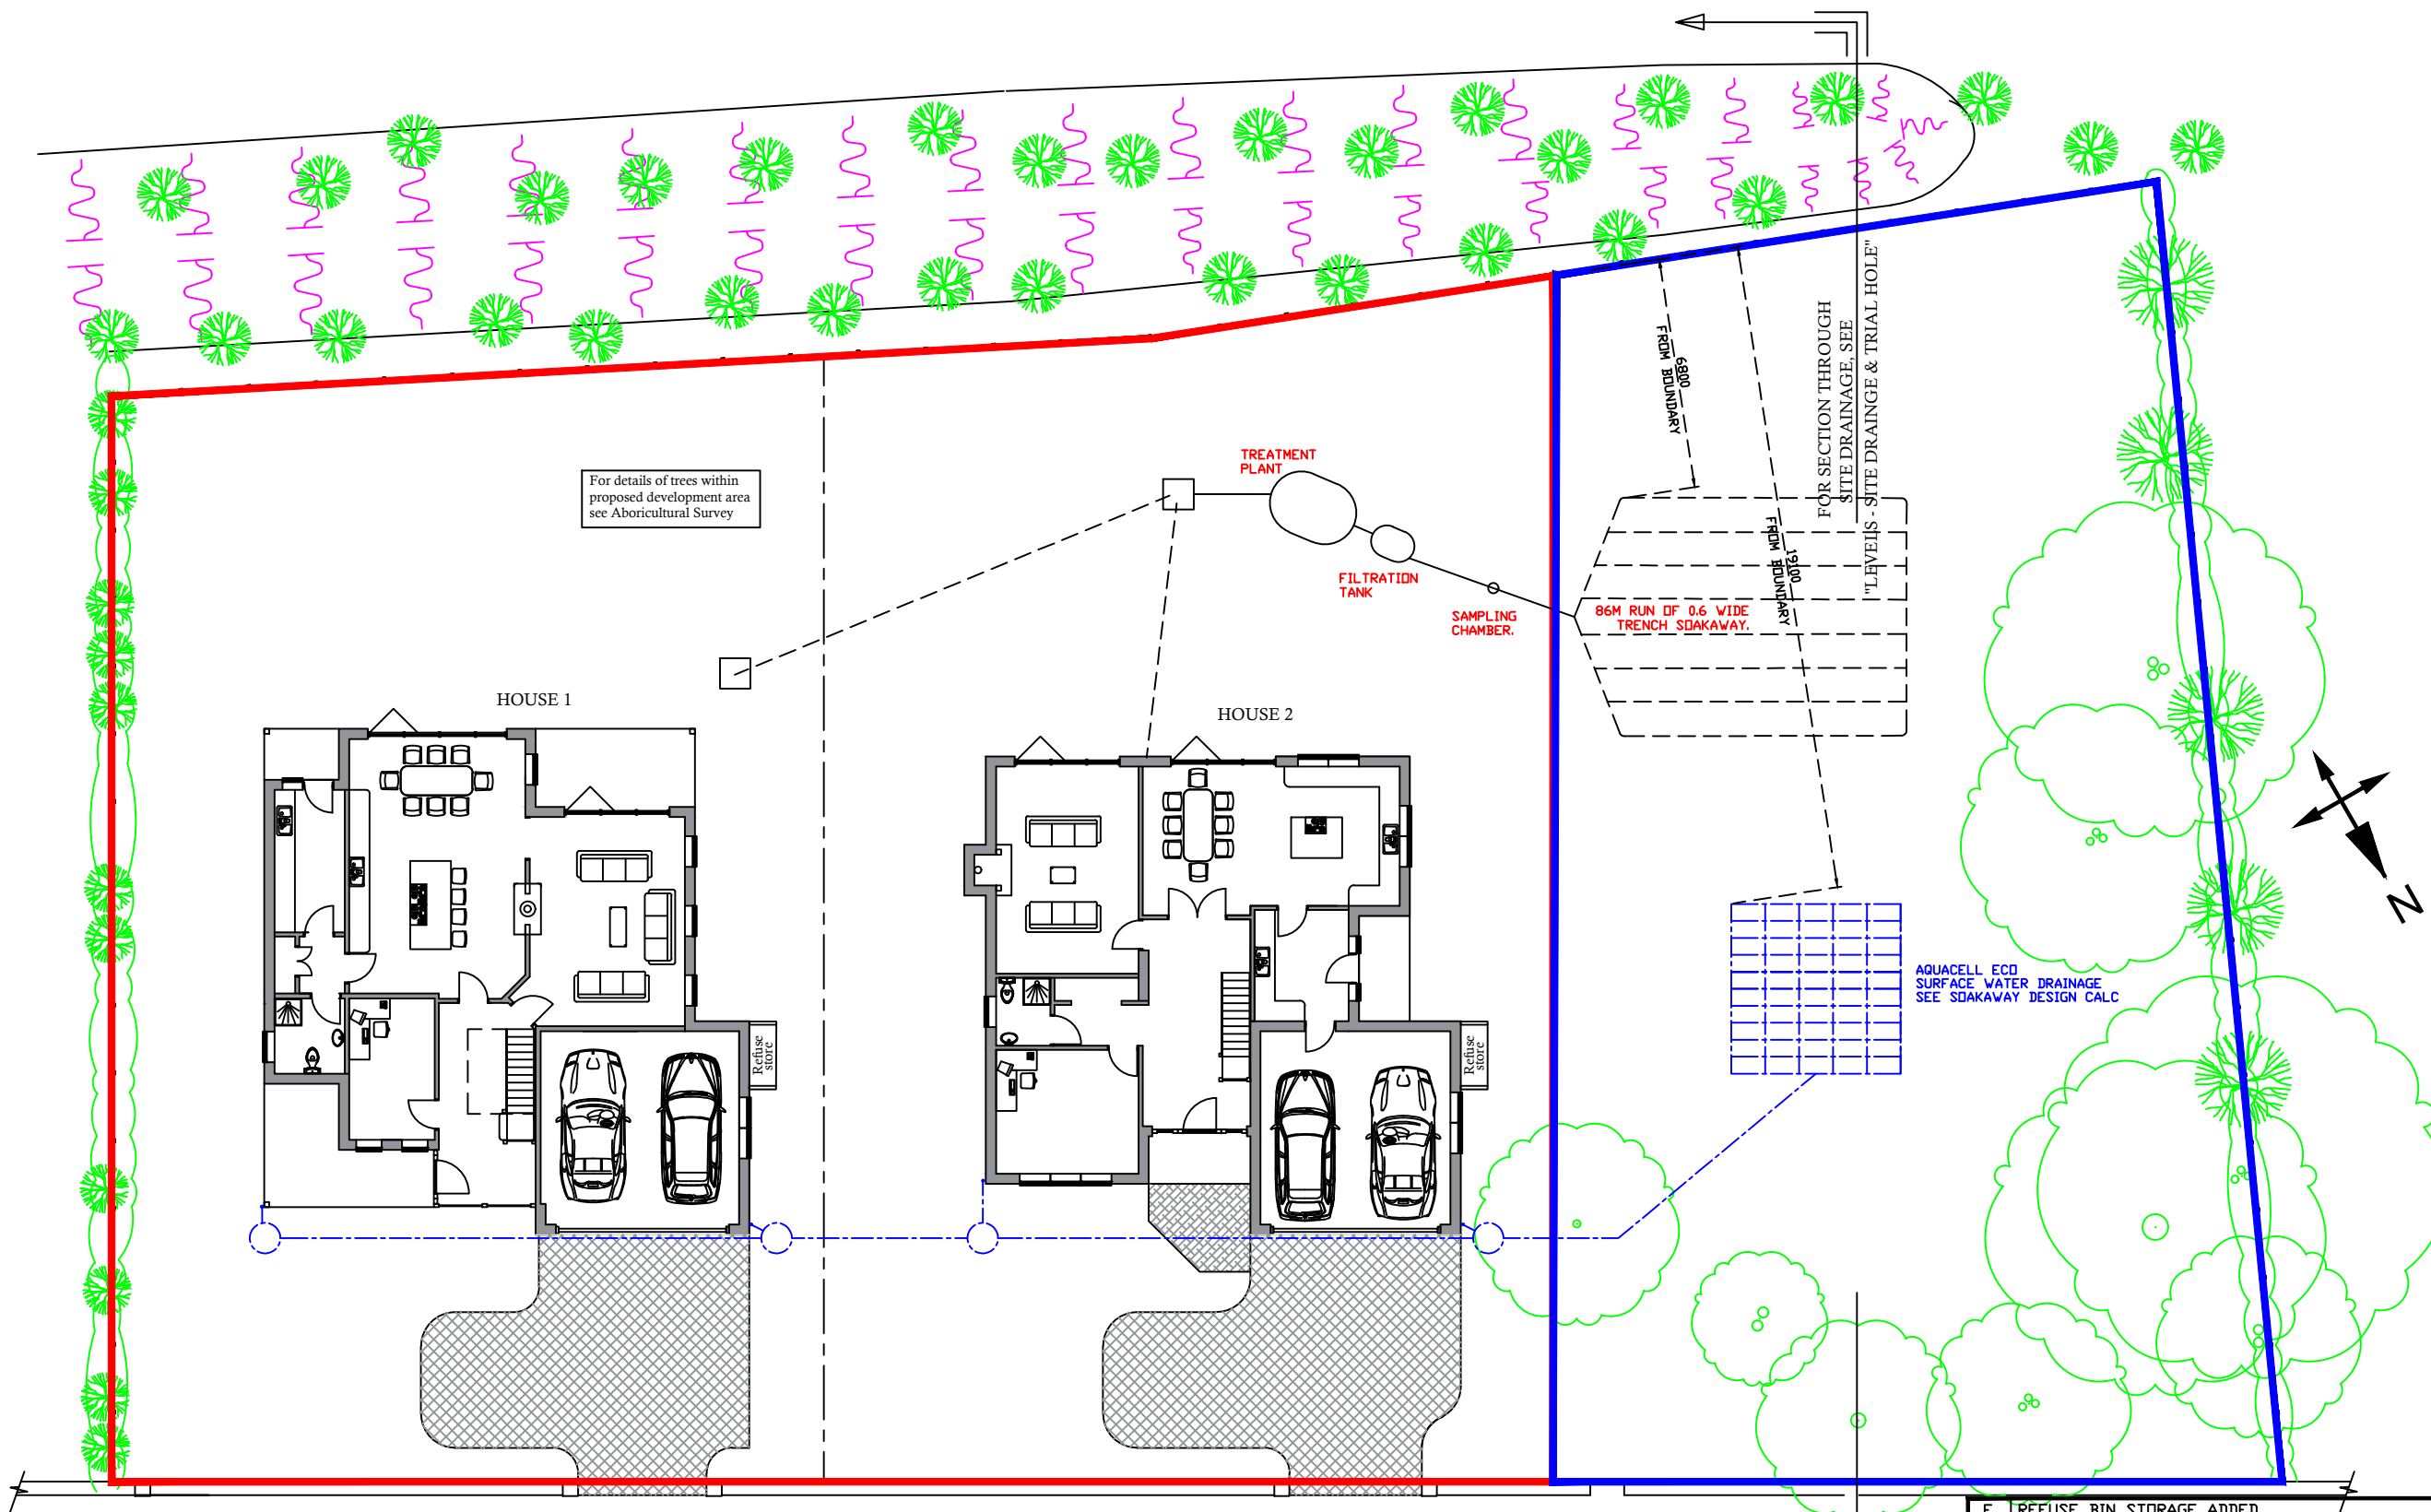

F	REFUSE BIN STORAGE ADDED	GBL	25-06-23
E	TREE LAYOUT UPDATED	GBL	12-02-23
D	SURFACE WATER SOAKAWAY ADDED	GBL	22-11-24
C	BOUNDARIES CLARIFIED	GBL	13-08-24
B	DRAINAGE FIELD AMENDED	GBL	18-06-24
A	DRAINAGE FIELD AMENDED	GBL	18-09-23
REV	DESCRIPTION	BY	DATE
Mr G. Lewis & Mrs L. Payne			
© UNAUTHORISED COPYING OR USE IS NOT PERMITTED			
TITLE: Proposed New Dwellings at Land West of North Lodge, Codford, Wiltshire BA12 0NJ FOR:- Mr G Lewis & Mrs L Payne			
DRAWN:	GBL	DATE:	12-01-2023
DRG No:	SITE PLAN	SCALE:	As Shown@A3
REV:	- F		