


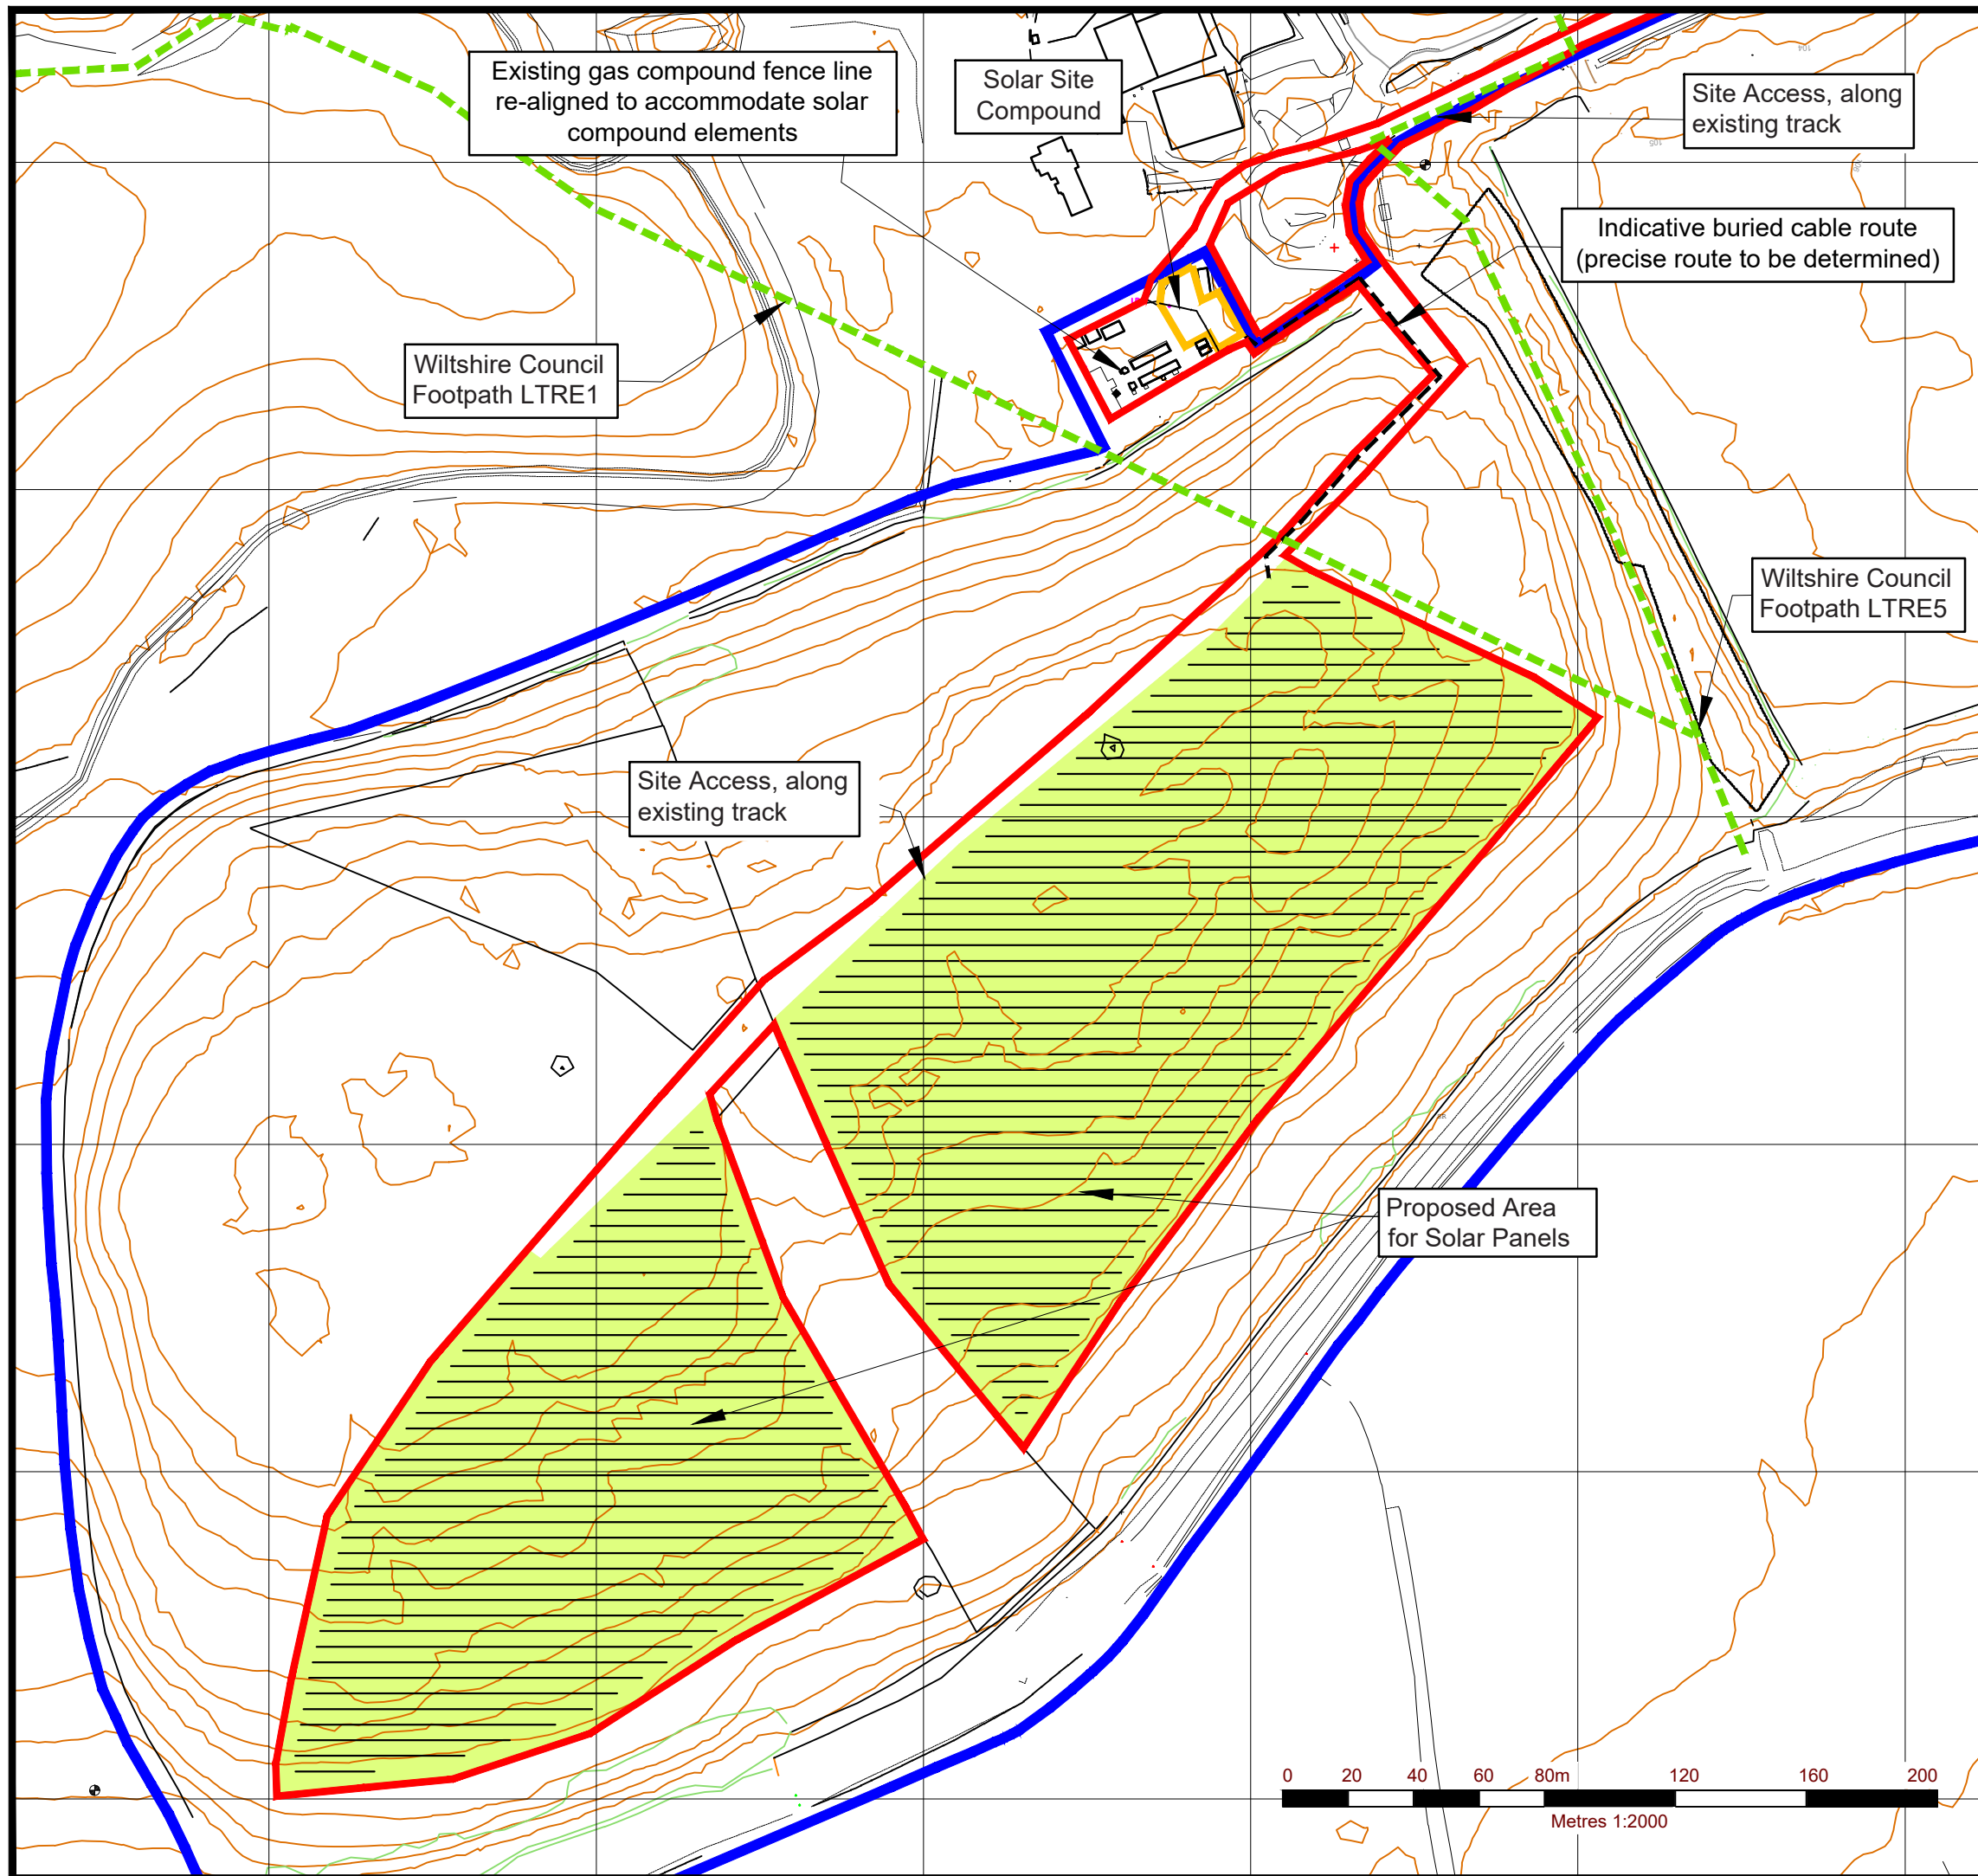

- Legend**
- Application Site Boundary (6.5ha)
 - Other Land under Applicants Control
 - Solar Site Compound Area (0.1ha)
 - Solar Panel Development (Area 4.6ha)
 - Indicative Buried Cable Route
 - Wiltshire Council Rights of Way
 - Grassland Enhancement, around field margins and below /between panels (5.2ha)

Reproduced from Superplan Data © (scale-free) by permission of Ordnance Survey © on behalf of The Controller of Her Majesty's Stationery Office. © Crown copyright 2006 all rights reserved. Licence number 100036438.

REV.	DATE	DRAWN	DESCRIPTION
THIS INFORMATION IS CONFIDENTIAL AND THE PROPERTY OF BIFFA WASTE SERVICES LTD. AND IS RELEASED ON CONDITION THAT NONE OF THE INFORMATION SHALL BE DISCLOSED TO ANY THIRD PARTY OR REPRODUCED IN WHOLE OR PART WITHOUT THE PRIOR CONSENT IN WRITING OF BIFFA WASTE SERVICES LTD.			
Biffa			
Biffa Waste Services Ltd Poplars Landfill site Lichfield Road Cannock Staffordshire WS11 8NQ Mob: 07834092155 e-mail michelle.saunders@biffa.co.uk			
PROJECT		Planning	
LOCATION		Studley	
DRAWING TITLE		Site Plan	
DRAWING No.		COMPUTER REF. SF035600	
DRAWN	H/PLANNING	DATE	12/03/26
SCALE(S)		1:2000 ©A3	