

MATERIALS:
Walls: Stone, render
Roof: Plain clay tiles
Windows: Metal, Timber
Doors: Timber
Rainwater: Heritage Cast aluminium




Proposed West Elevation



Proposed Section 03



Proposed South Elevation

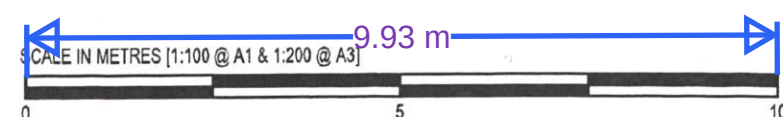

A Building updated 31-03-26

Revisions

Michael Lyons Architecture

1 Manor Farm Barns
Burcombe Lane, Burcombe
Salisbury, SP2 0EJ
Tel: 01722 743186
info@mlarchitecture.co.uk

Project:
The Dower House
Compton Chamberlyne
Salisbury SP3 5DD

Drawing:
Proposed Elevations & Sections

Drawing No: **607/P.10 A**

Scale: 1:100 @ A1
1:200 @ A3

Origination Date: September 2022

Drawn by: MLx
Issued by:
Approved by:

☒ For Approval	☐ For Comment
☐ For Information	☐ Tender
☐ Construction	☐ As Built