




- Legend**
- Bitmac to road and footpaths. Laid in line with engineer's details
 - Priora Permeable paving in charcoal laid in herringbone pattern with white blocks to demarcate parking spaces from Marshalls or equivalent. Laid in line with engineer's details.
 - Priora Permeable paving in brindle laid in herringbone pattern with white blocks to demarcate parking spaces from Marshalls or equivalent. Laid in line with engineer's details.
 - Proposed tactile paving slabs in natural finish, 400x400mm in Marshalls or equivalent. Laid in line with engineer's details.
 - Saxon concrete paving slabs 450x450mm in buff laid in stack bond from Marshalls or equivalent. Laid in line with engineer's details.
 - Fence Line, or equivalent, refer to boundary materials layout and details for detailed specification
 - 1800mm low level Boundary wall, or equivalent, refer to boundary materials layout and details for detailed specification
 - Estate Railing, or equivalent, refer to boundary materials layout and details for detailed specification
 - 0.45m High Timber Knee Rail, or equivalent, refer to boundary materials layout and details for detailed specification
 - Proposed Tree protection fencing, refer to Tree protection plan TPP-1 drawing.
 - Cut lines

NOTES:
DO NOT SCALE FROM DRAWING
NOT FOR CONSTRUCTION, FOR PLANNING PURPOSES ONLY

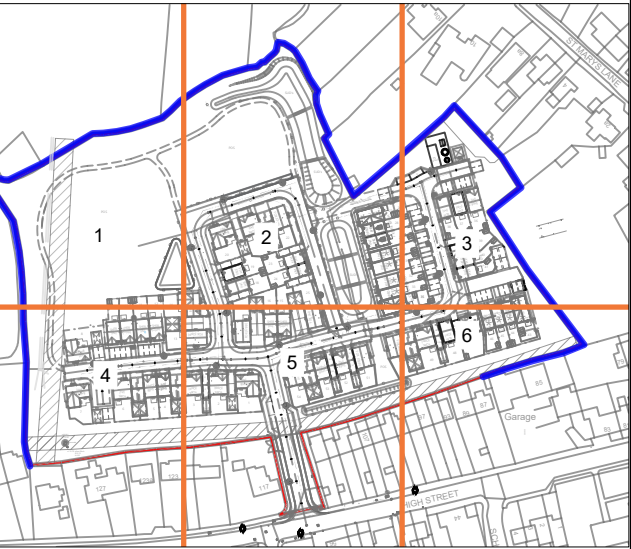

Location plan@ NTS



B	25.03.26	Trim Trail and Lighting layout updated RHP	RHP
A	24.03.26	Layout changed	RHP
rev	date	details	drawn

ACD ENVIRONMENTAL | Arboriculture
Archaeology
Ecology
Landscape Architecture

Phone: 01666 825646
Email: mail@acdenv.co.uk
Web: www.acdenvironmental.co.uk

project: Land to rear of 117 High Street, Dilton Marsh
client: Redcliffe Homes Limited

drawing: Hard Landscape Proposals
purpose: planning
date: March 2026
scale: 1:200@A1
drawing no: REDC25060 12B
Sheet 5
drawn: RHP checked: JC

Copyright of ACD Environmental Ltd. All rights described in Chapter IV of the Copyright, Designs and Patents Act 1988 have been generally asserted. 2011. Copyright of this plan remains with ACD until all fees have been paid in full.