



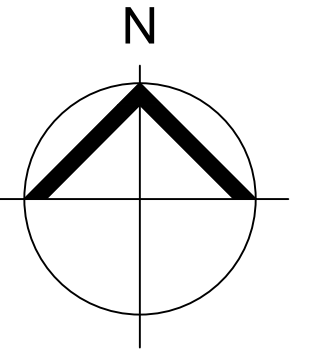

GRANGE FARM
Site Location Plan
Drawing no. A1-002
April 2026

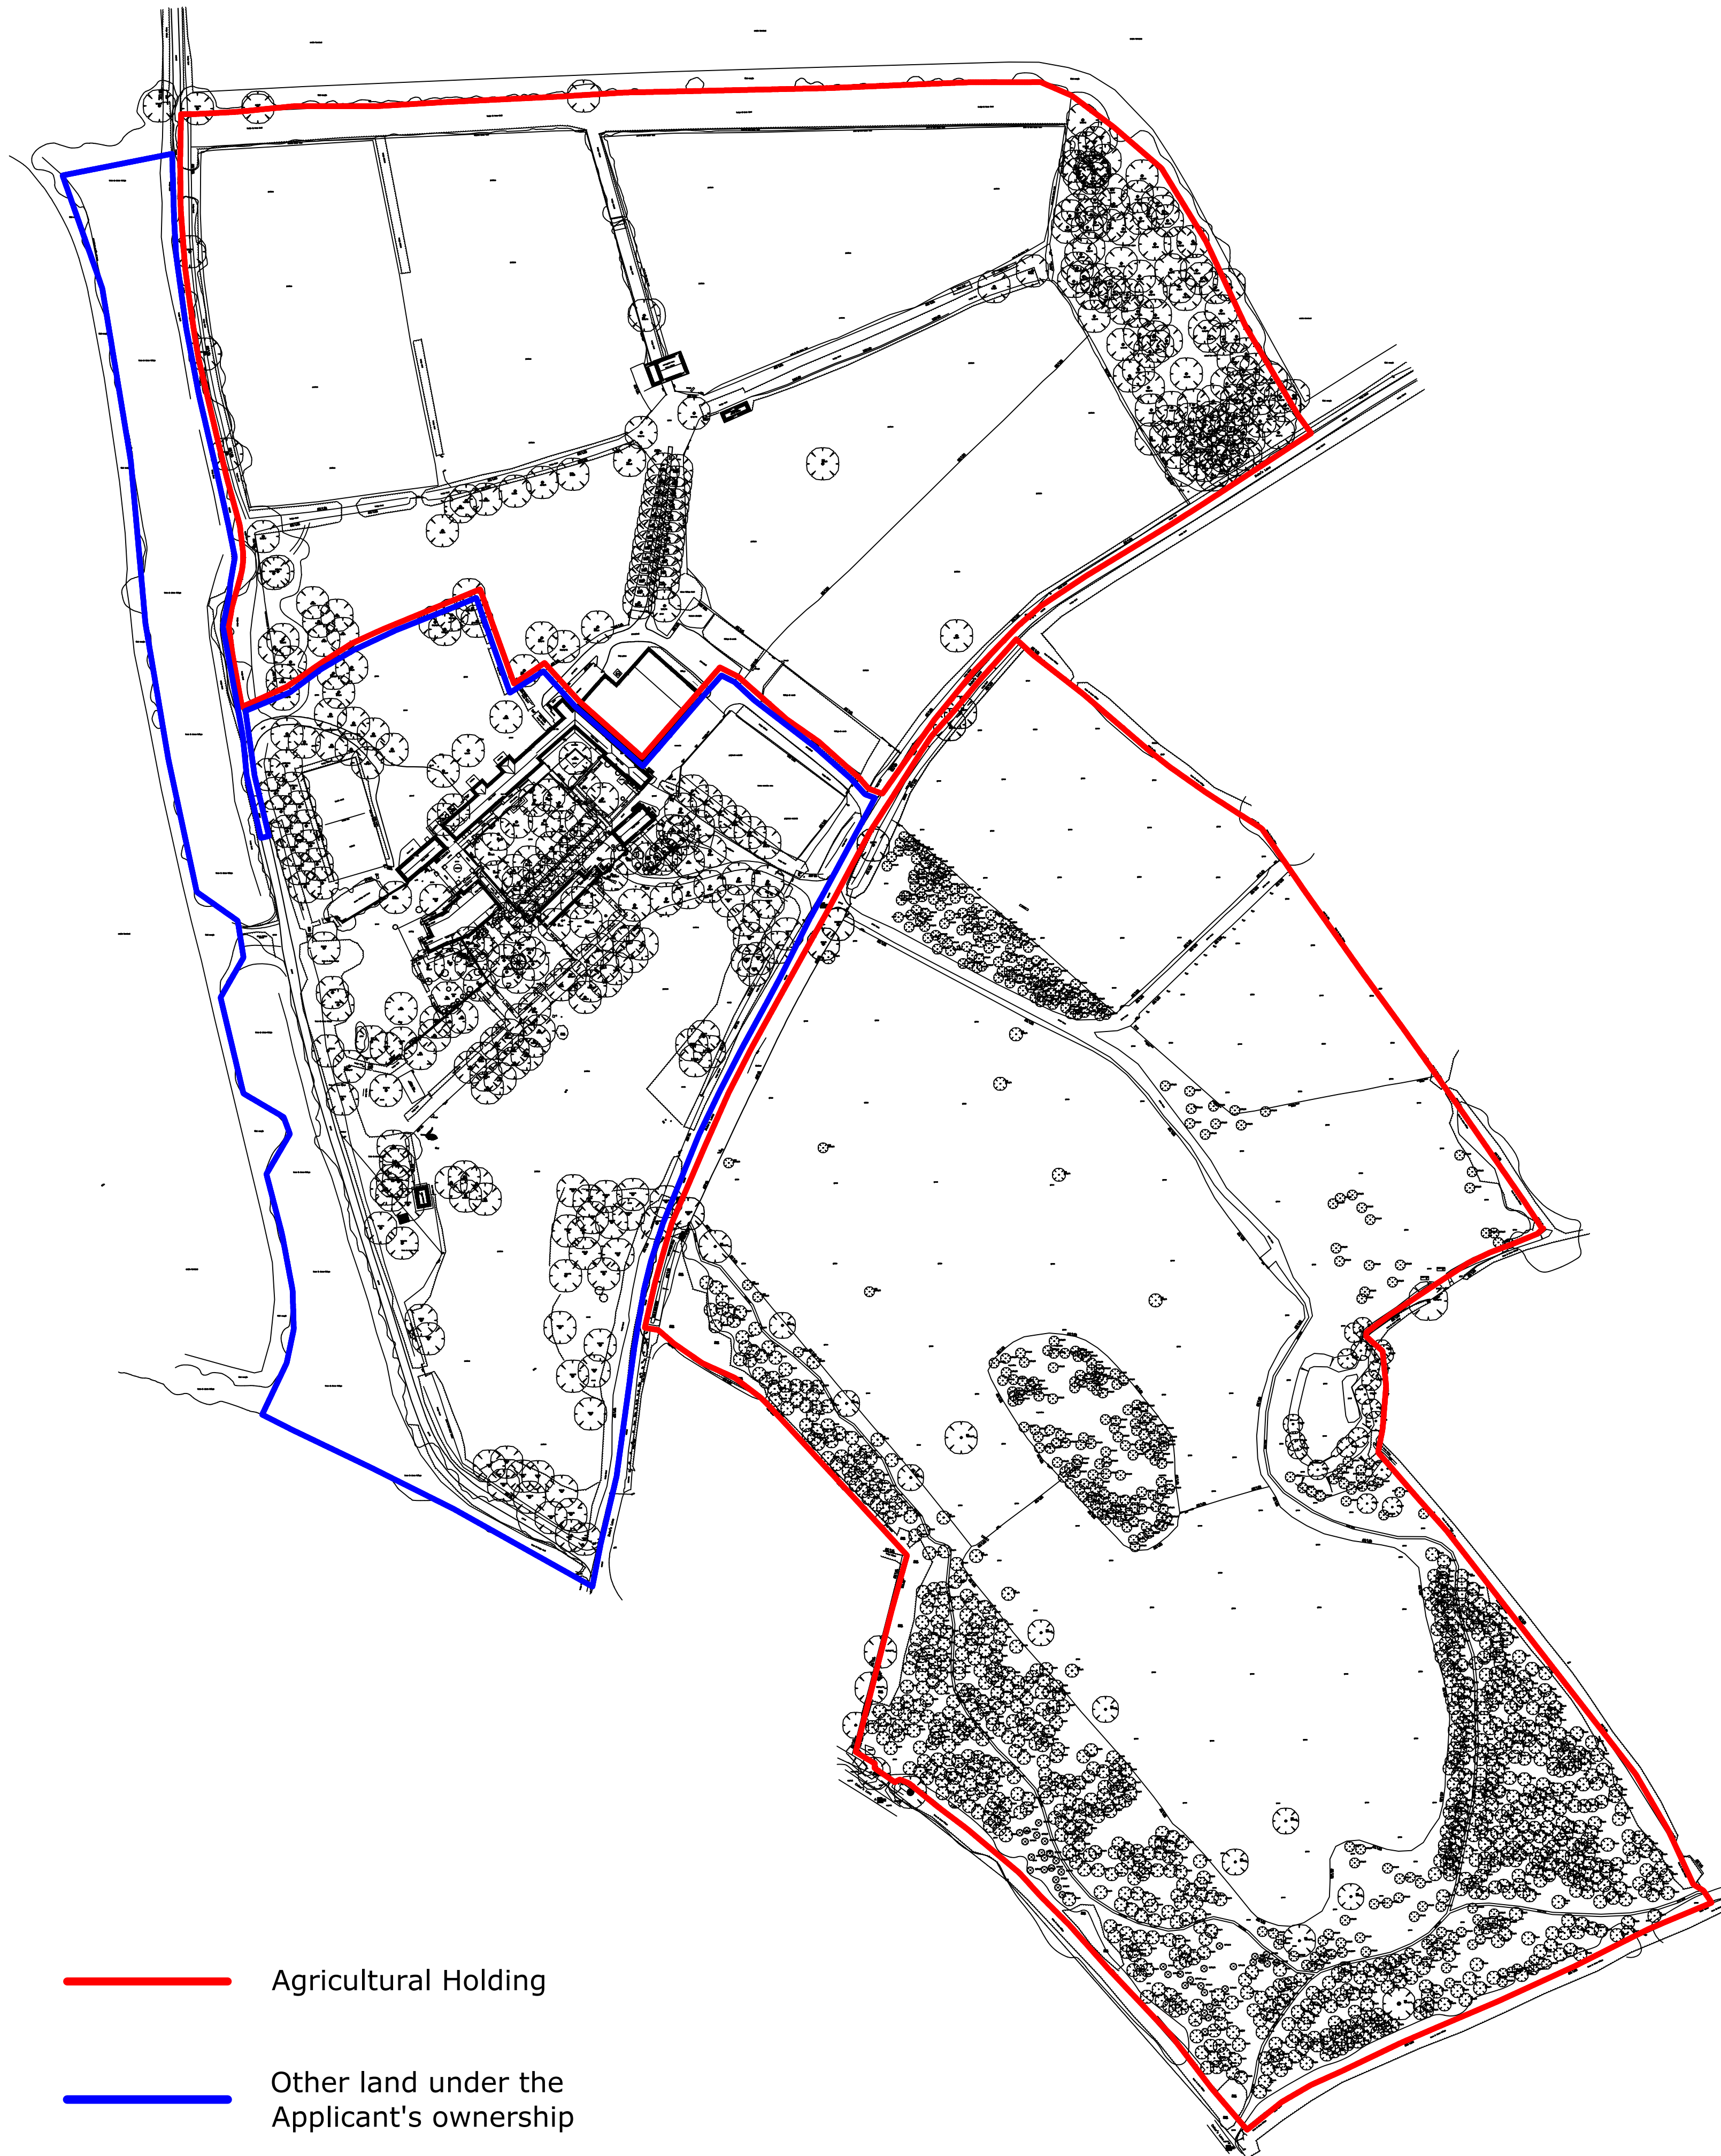

SITE PLAN
Scale 1:1250

0 50 100 200 300ft

0 10 20 30 40 50 100m