


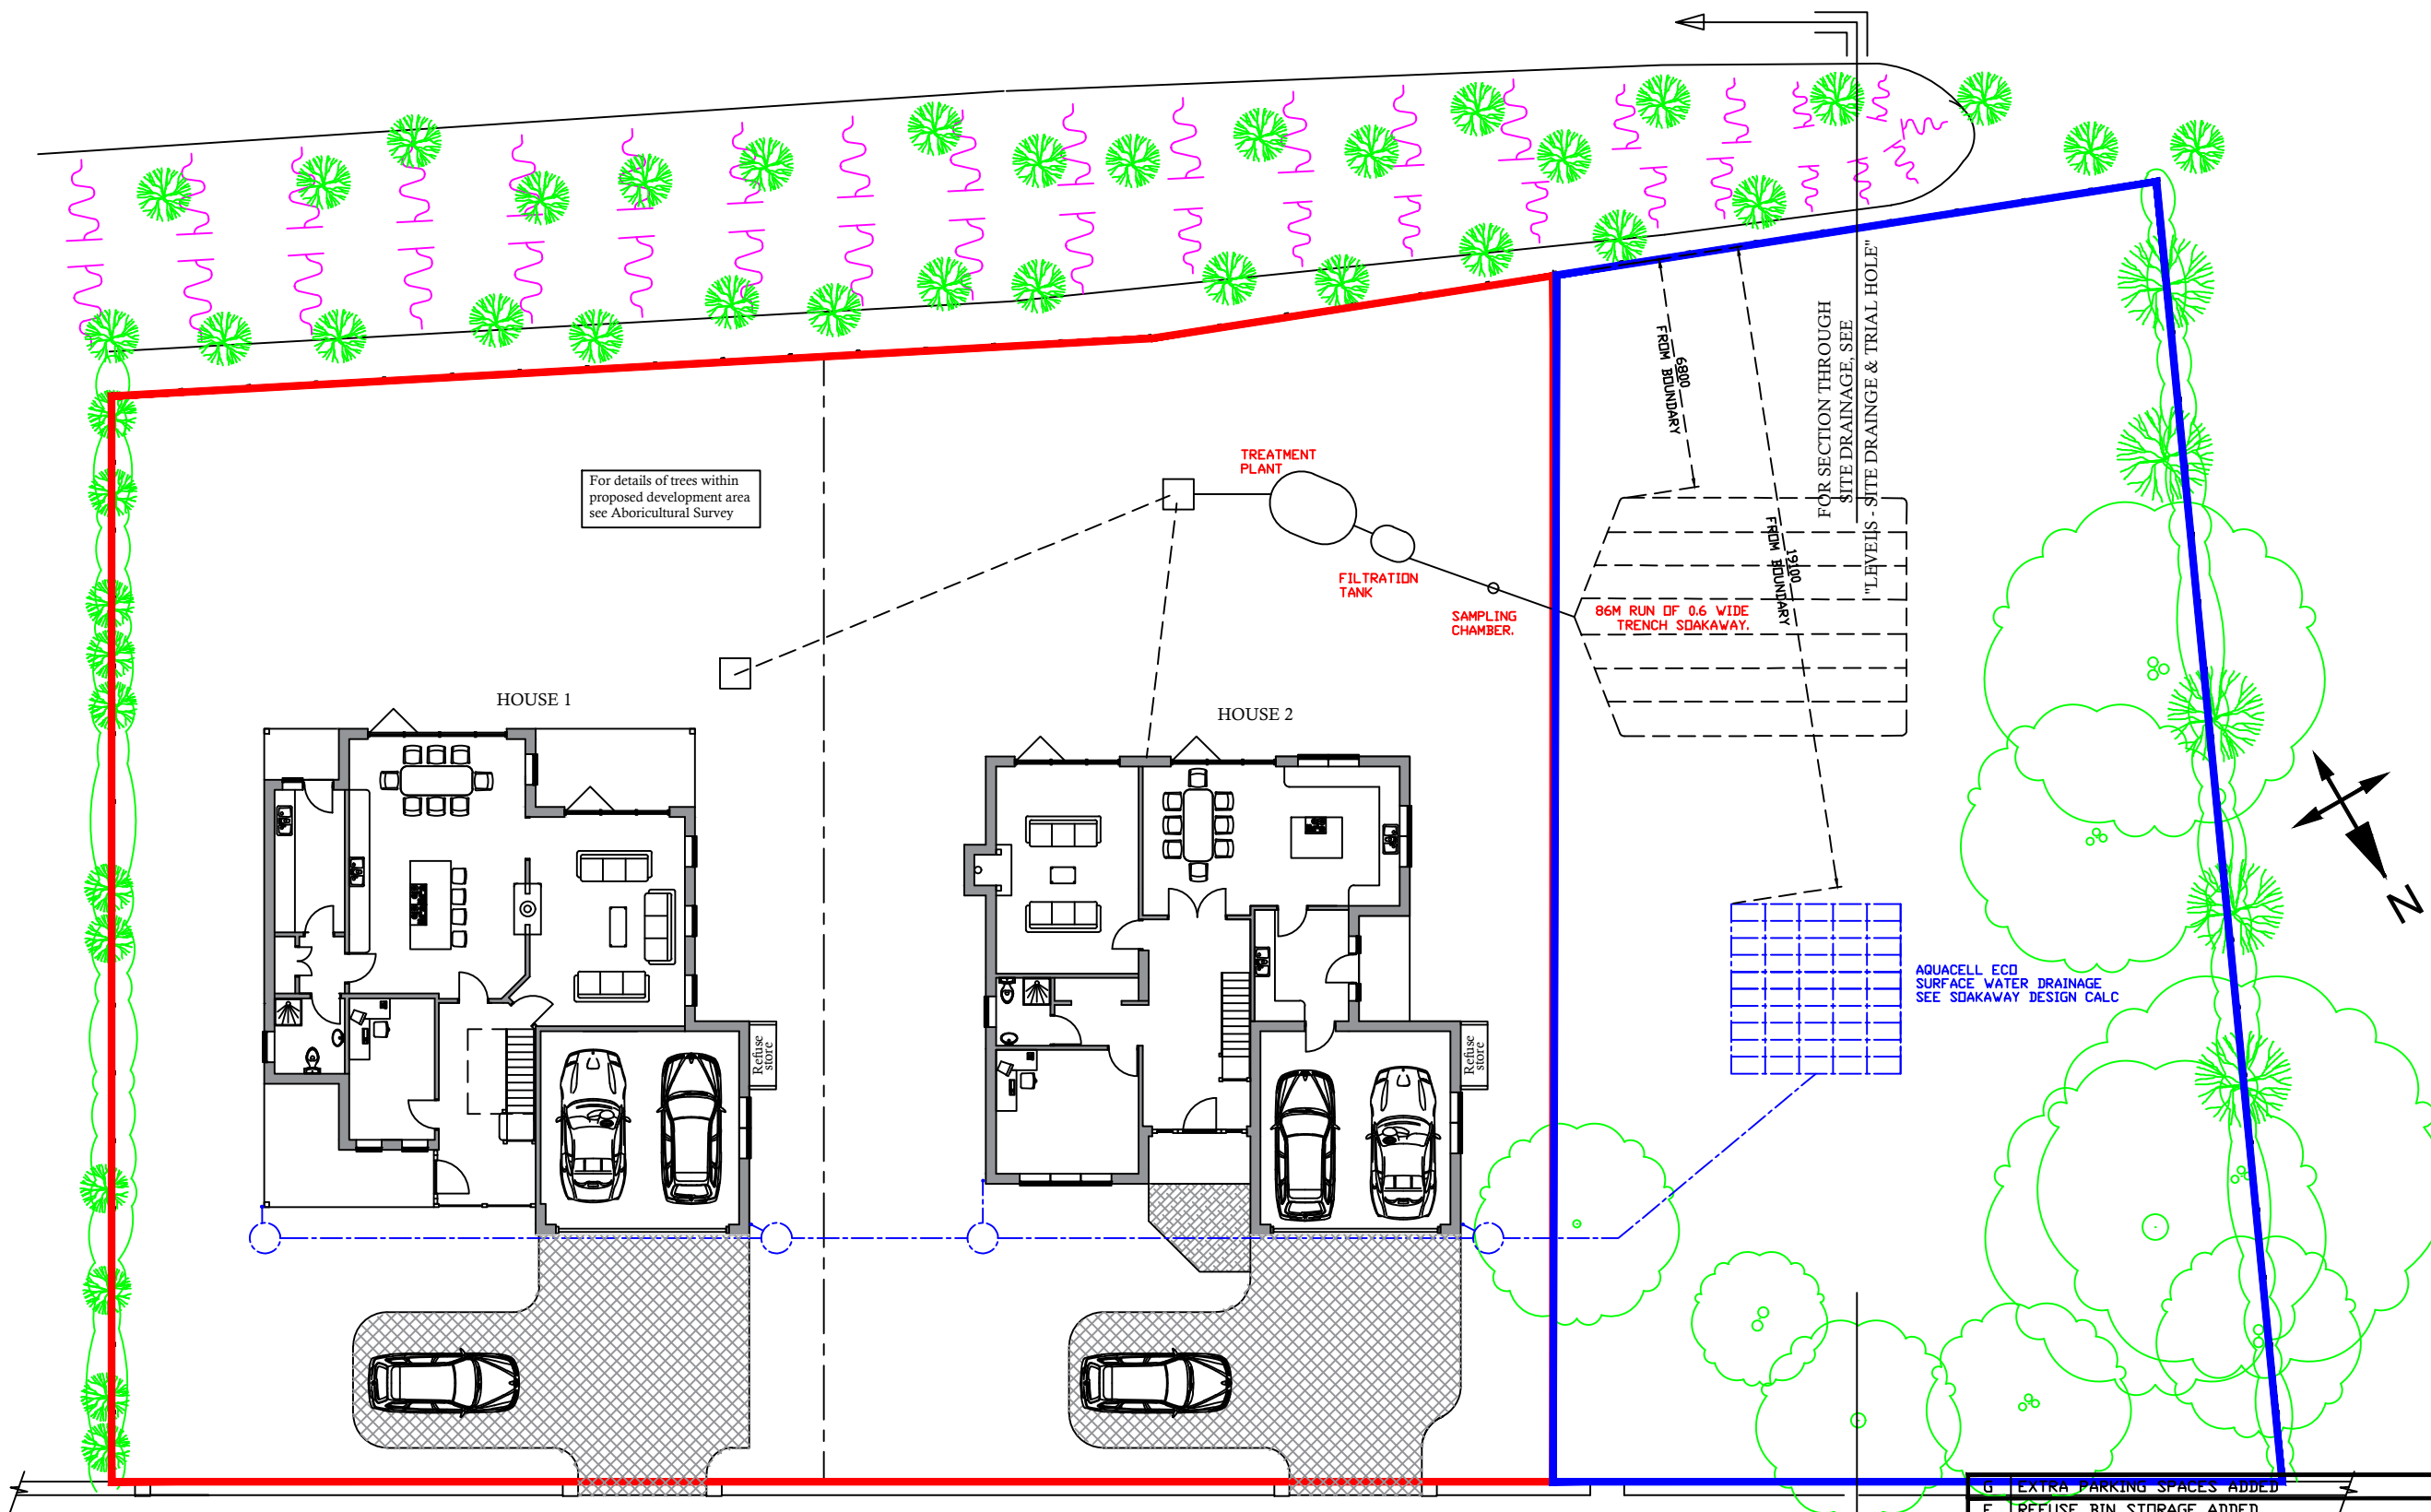

KEY.

PROPOSED APPLICATION SITE (0.14 Hectares)

ADJOINING LAND ALSO OWNED BY APPLICANT (0.073 Hectares)

REV	DESCRIPTION	BY	DATE
G	EXTRA PARKING SPACES ADDED	GBL	21-04-26
F	REFUSE BIN STORAGE ADDED	GBL	25-06-25
E	TREE LAYOUT UPDATED	GBL	12-02-25
D	SURFACE WATER SOAKAWAY ADDED	GBL	22-11-24
C	BOUNDARIES CLARIFIED	GBL	13-08-24
B	DRAINAGE FIELD AMENDED	GBL	18-06-24
A	DRAINAGE FIELD AMENDED	GBL	18-09-23
Mr G. Lewis & Mrs L. Payne			
© UNAUTHORISED COPYING OR USE IS NOT PERMITTED			
TITLE: Proposed New Dwellings at Land West of North Lodge, Codford, Wiltshire BA12 0NJ FOR:- Mr G Lewis & Mrs L Payne			
DRAWN:	GBL	DATE:	12-01-2023
DRG No:	PROPOSED SITE PLAN	SCALE:	As Shown@A3
REV:	- G		