


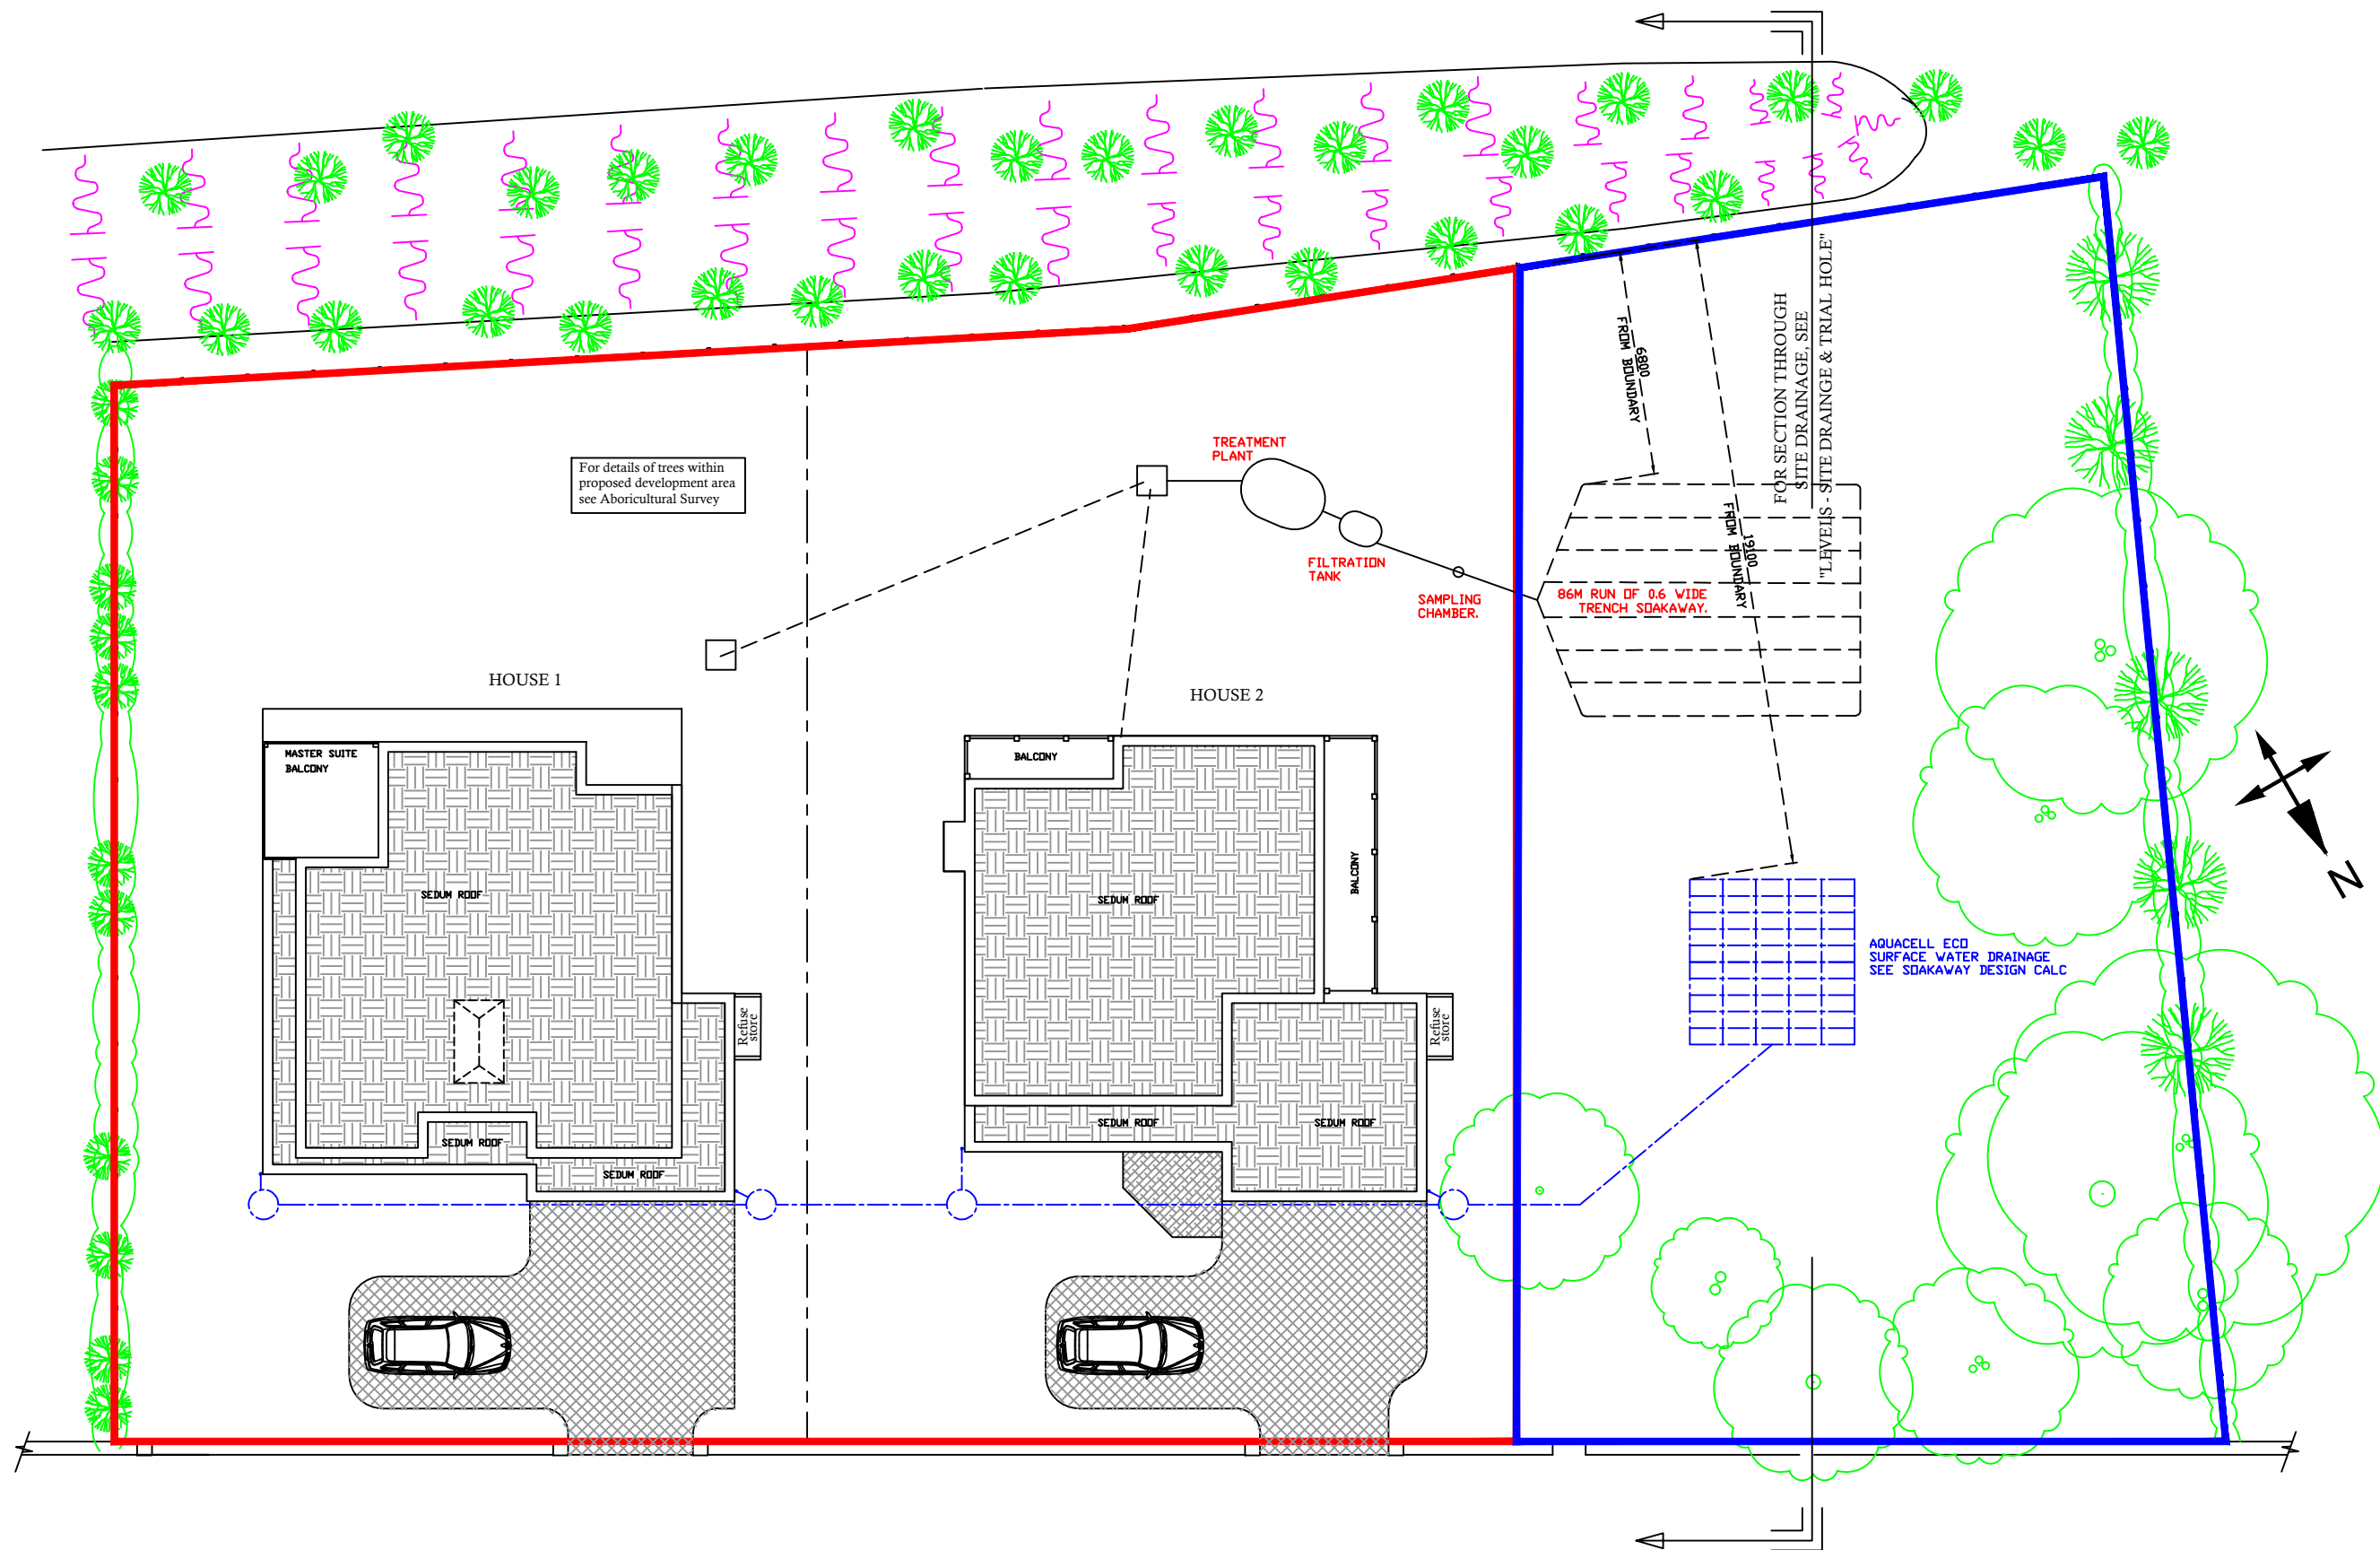

KEY.

PROPOSED APPLICATION SITE (0.14 Hectares)

ADJOINING LAND ALSO OWNED BY APPLICANT (0.073 Hectares)

REV	DESCRIPTION	BY	DATE
Mr G. Lewis & Mrs L. Payne			
© UNAUTHORISED COPYING OR USE IS NOT PERMITTED			
TITLE: Proposed New Dwellings at Land West of North Lodge, Codford, Wiltshire BA12 0NJ FOR:- Mr G Lewis & Mrs L Payne			
DRAWN:	GBL	DATE:	12-01-2023
DRG No:	ROOF PLAN	SCALE:	As Shown@A3
REV:	-		