


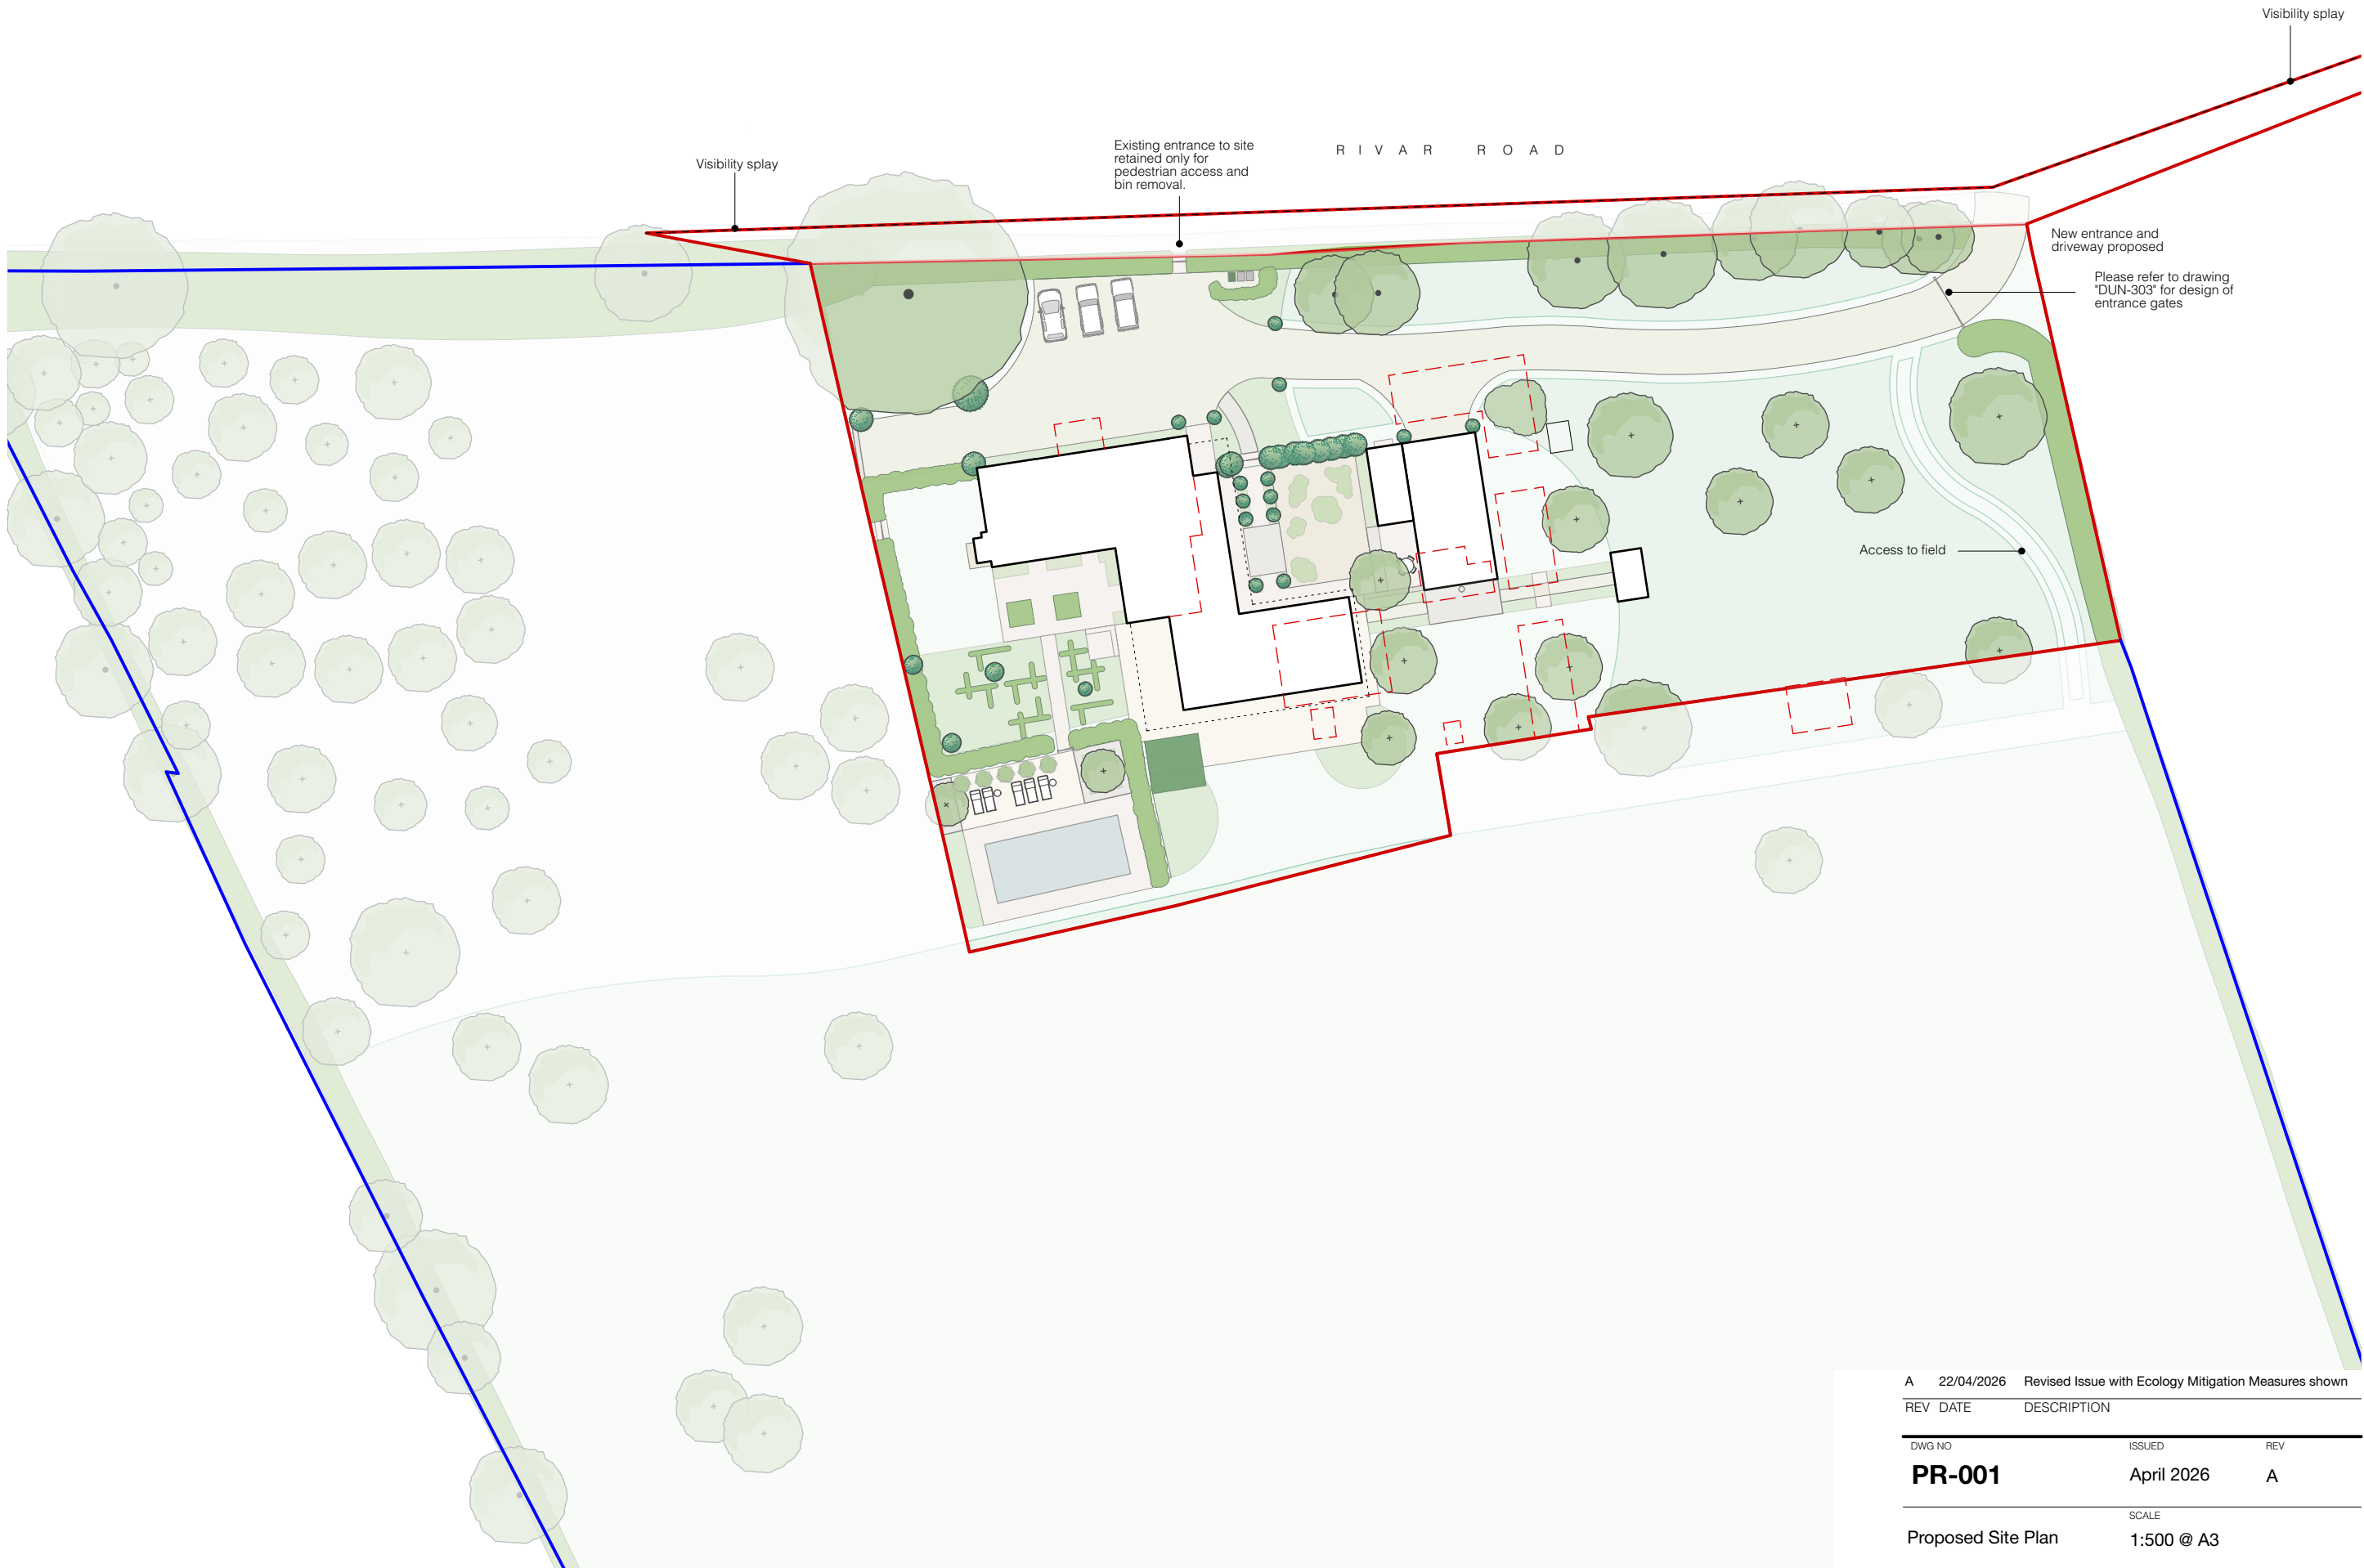

Proposed Site Plan

Ecological Mitigation Measures to be in accordance with Wessex Ecology Preliminary Ecological Appraisal Survey Report and Bat Survey Report - see relevant documents for associated details



A 22/04/2026 Revised Issue with Ecology Mitigation Measures shown		
REV	DATE	DESCRIPTION
DWG NO	ISSUED	REV
PR-001	April 2026	A
SCALE		
Proposed Site Plan	1:500 @ A3	
JOB NO		
Wheatlands	162	
Rivar Road, Shalbourne, SN8 3RL		