



01 North Elevation
Scale 1:100 @ A3

- ① Lime rendered walls

② Timber door in oak finish

③ Traditional clay tile to match existing roofs


⑤ New timber framed double glazed window
- ⑥ New timber framed sliding doors

⑦ Zinc downpipes and rainwater goods

⑧ Azengar zinc standing seam roof

⑨ Handmade brick walls with lime mortar pointing

Ecological Mitigation Measures to be in accordance with Wessex Ecology Preliminary Ecological Appraisal Survey Report and Bat Survey Report - see relevant documents for associated details

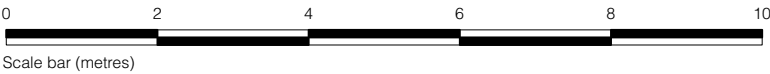

A 22/04/2026 Revised Issue with Ecology Mitigation Measures shown

REV	DATE	DESCRIPTION
-----	------	-------------

DWG NO	ISSUED	REV
PR-201	April 2026	A

SCALE	
Proposed North Elevation	1:100 @ A3

JOB NO	
Wheatlands	162
Rivar Road, Shalbourne, SN8 3RL	

Proposed North Elevation