



01 East Elevation
Scale 1:100 @ A3

- ① Lime rendered walls

② Timber shutters

③ Traditional clay tile to match existing roofs

④ Aluminium framed rooflight


⑤ New timber framed double glazed window
- ⑥ New timber framed sliding doors

⑦ Zinc downpipes and rainwater goods

⑧ Azengar zinc standing seam roof

⑨ Handmade brick walls with lime mortar pointing

Ecological Mitigation Measures to be in accordance with Wessex Ecology Preliminary Ecological Appraisal Survey Report and Bat Survey Report - see relevant documents for associated details

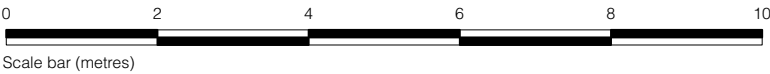

A 22/04/2026 Revised Issue with Ecology Mitigation Measures shown

REV	DATE	DESCRIPTION
-----	------	-------------

DWG NO	ISSUED	REV
PR-200	April 2026	A

SCALE	
Proposed East Elevation	1:100 @ A3

Wheatlands	JOB NO
Rivar Road, Shalbourne, SN8 3RL	162

Proposed East Elevation