


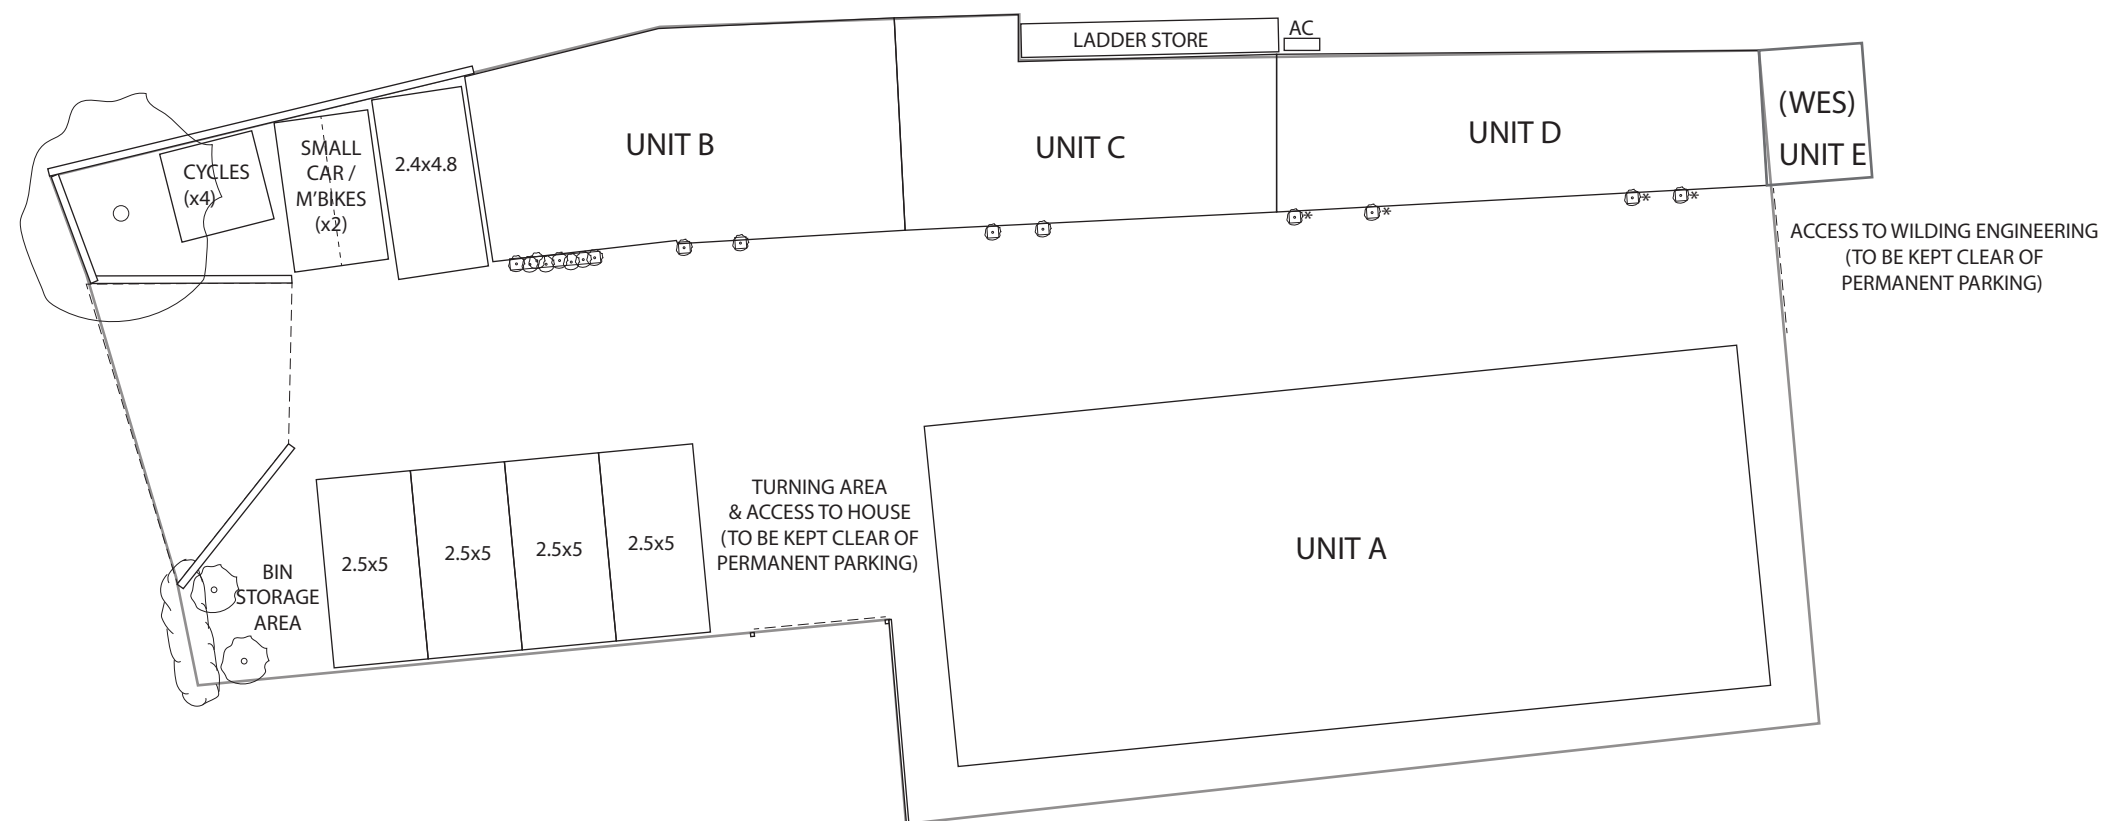

RIDOUT YARD
GREAT CHEVERELL
SN10 5XZ

SITE PLAN v2.1.3
29/04/2026

**Henning
Williams** PROPERTY

DOCUMENT CHANGES in v2.1:
Addition of cycle racks (PROPOSED)
Marked extg bin zone
Marked extg turning area & access
Marked extg motorbike / small car space
Marked planters at pedestrian access (PROPOSED*)
(for visibility/safety & biodiversity)
Added extg planting to plan
Re-labelling Units with new letter allocations

DOCUMENT CHANGES in v2.1.3:
Added scale bar



Scale 1:200 @A3

0 2 4 6 8 10m

Henning Williams Property Ltd
Avalon, 2 High Street, Great Cheverell, Devizes, SN10 5TN
info@henningwilliams.co.uk 07909 917 362