


0 10 20 30 40 50 (Metres)

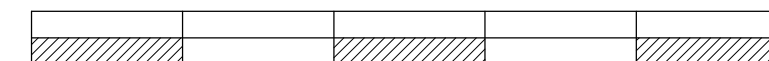

NOTES: 1. This drawing is copyright of Larkham Design Ltd and must not be used without their permission. 2. This drawing has been produced to support a planning application and should not be used for any other purpose		
		
Rev	Amendment	Date



LARKHAM DESIGN LTD
ARCHITECTURAL SERVICES

Field View Barn, Longhedge, Salisbury, Wilts. SP4 6RS

Tel: 01722 322193 info@larkhamdesign.co.uk
www.larkhamdesign.co.uk

Client & Project Address: Mr O Arya 2 Garland Mews, Longhedge, Salisbury, Wilts. SP4 6SW		
Project Description: Proposed Garage Conversion to form Annexe		
Drawing Title: Existing Location & Site Plan		
Scale: 1:500 & 1:1250 at A3		
<table style="width: 100%; border: none;"> <tr> <td style="border-right: 1px solid black; width: 70%; padding-right: 10px;"> Drawing Ref: 1069/Ex/01 </td> <td style="width: 30%; padding-left: 10px;"> Rev: </td> </tr> </table>	Drawing Ref: 1069/Ex/01	Rev:
Drawing Ref: 1069/Ex/01	Rev:	