


0 10 20 30 40 50 (Metres)

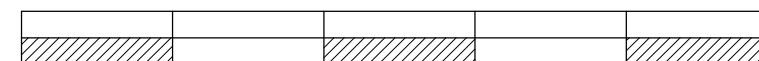

NOTES: 1. This drawing is copyright of Larkham Design Ltd and must not be used without their permission. 2. This drawing has been produced to support a planning application and should not be used for any other purpose		
N 		
Rev	Amendment	Date
A	Outline of Proposed extension corrected	01/05/26



LARKHAM DESIGN LTD
ARCHITECTURAL SERVICES

Field View Barn, Longhedge, Salisbury, Wilts. SP4 6RSinfo@larkhamdesign.co.uk

Tel: 01722 322193www.larkhamdesign.co.uk

Client & Project Address: Mr B Toomer Huguenot, Nunton, Salisbury, Wilts. SP5 4HP	
Project Description: Proposed 2 Storey Side/Rear Extension & Internal Alteration	
Drawing Title: Existing Location & Site Plan	
Scale: 1:500 & 1:1250 at A3	
Drawing Ref: 1013/Ex/01	Rev: A