




Datum Level 105.00m

MAIN PUB REAR ELEVATION SCALE 1:50

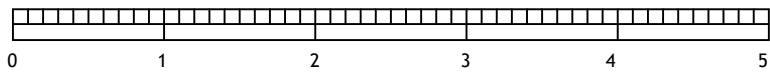

Datum Level 105.00m

MAIN PUB FRONT ELEVATION SCALE 1:50

- Notes
1. All dimensions and levels to be checked on site prior to any works taking place.
 2. Whilst every care has been taken, no responsibility can be accepted for errors or omissions caused by detail obscured or not accessible at the time of this survey.

KEY:

CH - Height Measured From Floor to Window Cill Level.
WH - Height Measured From Window Cill Level To Window Head.
BH - Height Measured from Floor Level to underside of Beam.
CBO - Storage Cupboard.
HWT - Hot Water Heater Tank.
CWT - Cold Water Tank.
ELEC - Incoming Electricity Board.
GAS - Incoming Gas Supply.

Shower Sink Toilet

(Symbols show Approximate Positions)

Rev.	Description	By	Date	Chk'd	Auth

Copyright 2026 © Cole & Cole

COLE & COLE
Measured Land & Building Surveys

Deer Park Holm,
Whitwell Mill Street,
Bladford Forum,
Devon.
EX11 7BN
T: 01236 408700
M: 07795 816345
www.coleandcole.co.uk

Client					
The Chickpea Group					
Project					
The White Horse, Compton Bassett, Wiltshire					
Title					
ELEVATIONS 1					
Original Scale	Surveyed	Drawn	Authorised		
1:50	CS / SC	SC			
Date	Mar 26	Date	Mar 26	Date	
Drawing Number					Rev
26-0212d					