


Proposed site plan

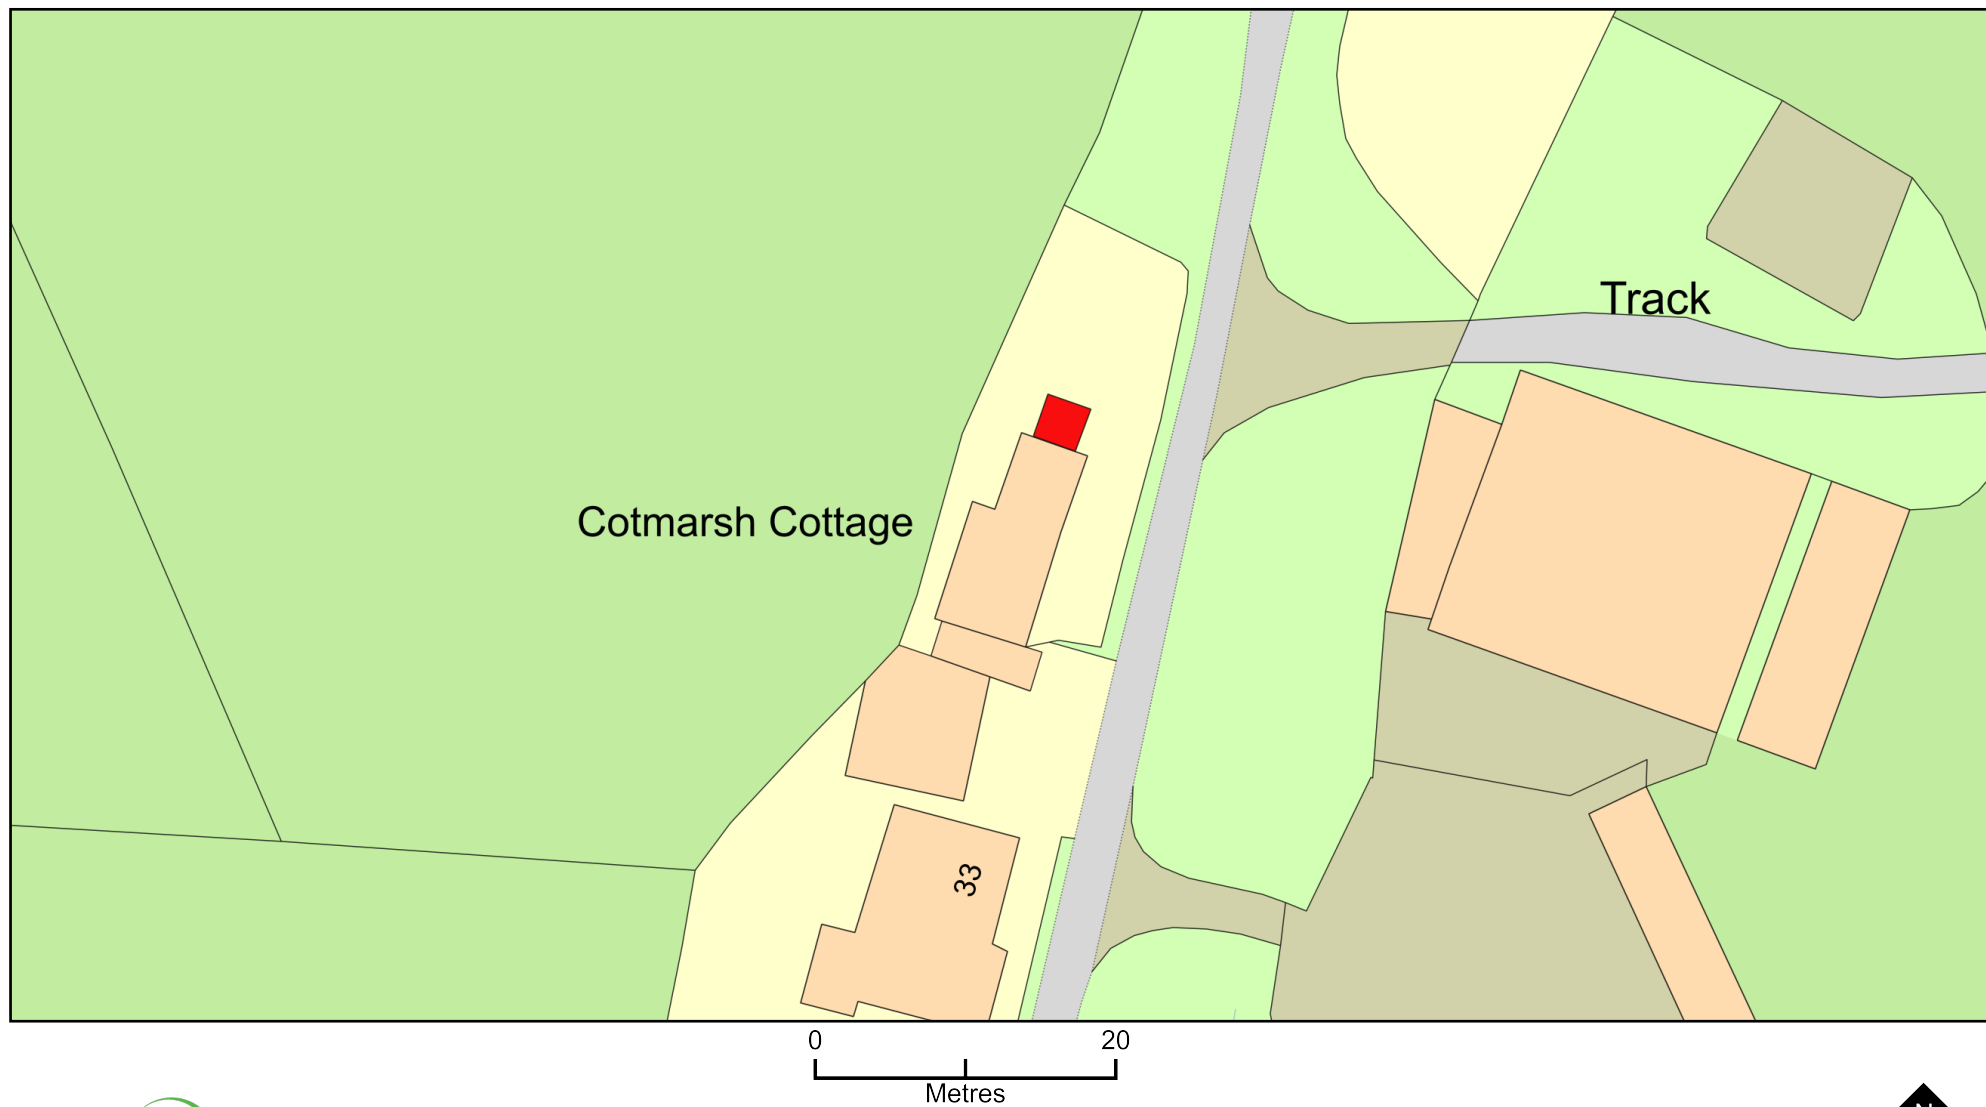

Plan Produced for: Robert Bird

Date Produced: 11 May 2026

Plan Reference Number: TQRQM26131120708200

Scale: 1:500 @ A4

© Crown copyright and database rights 2025 OS 100042766