



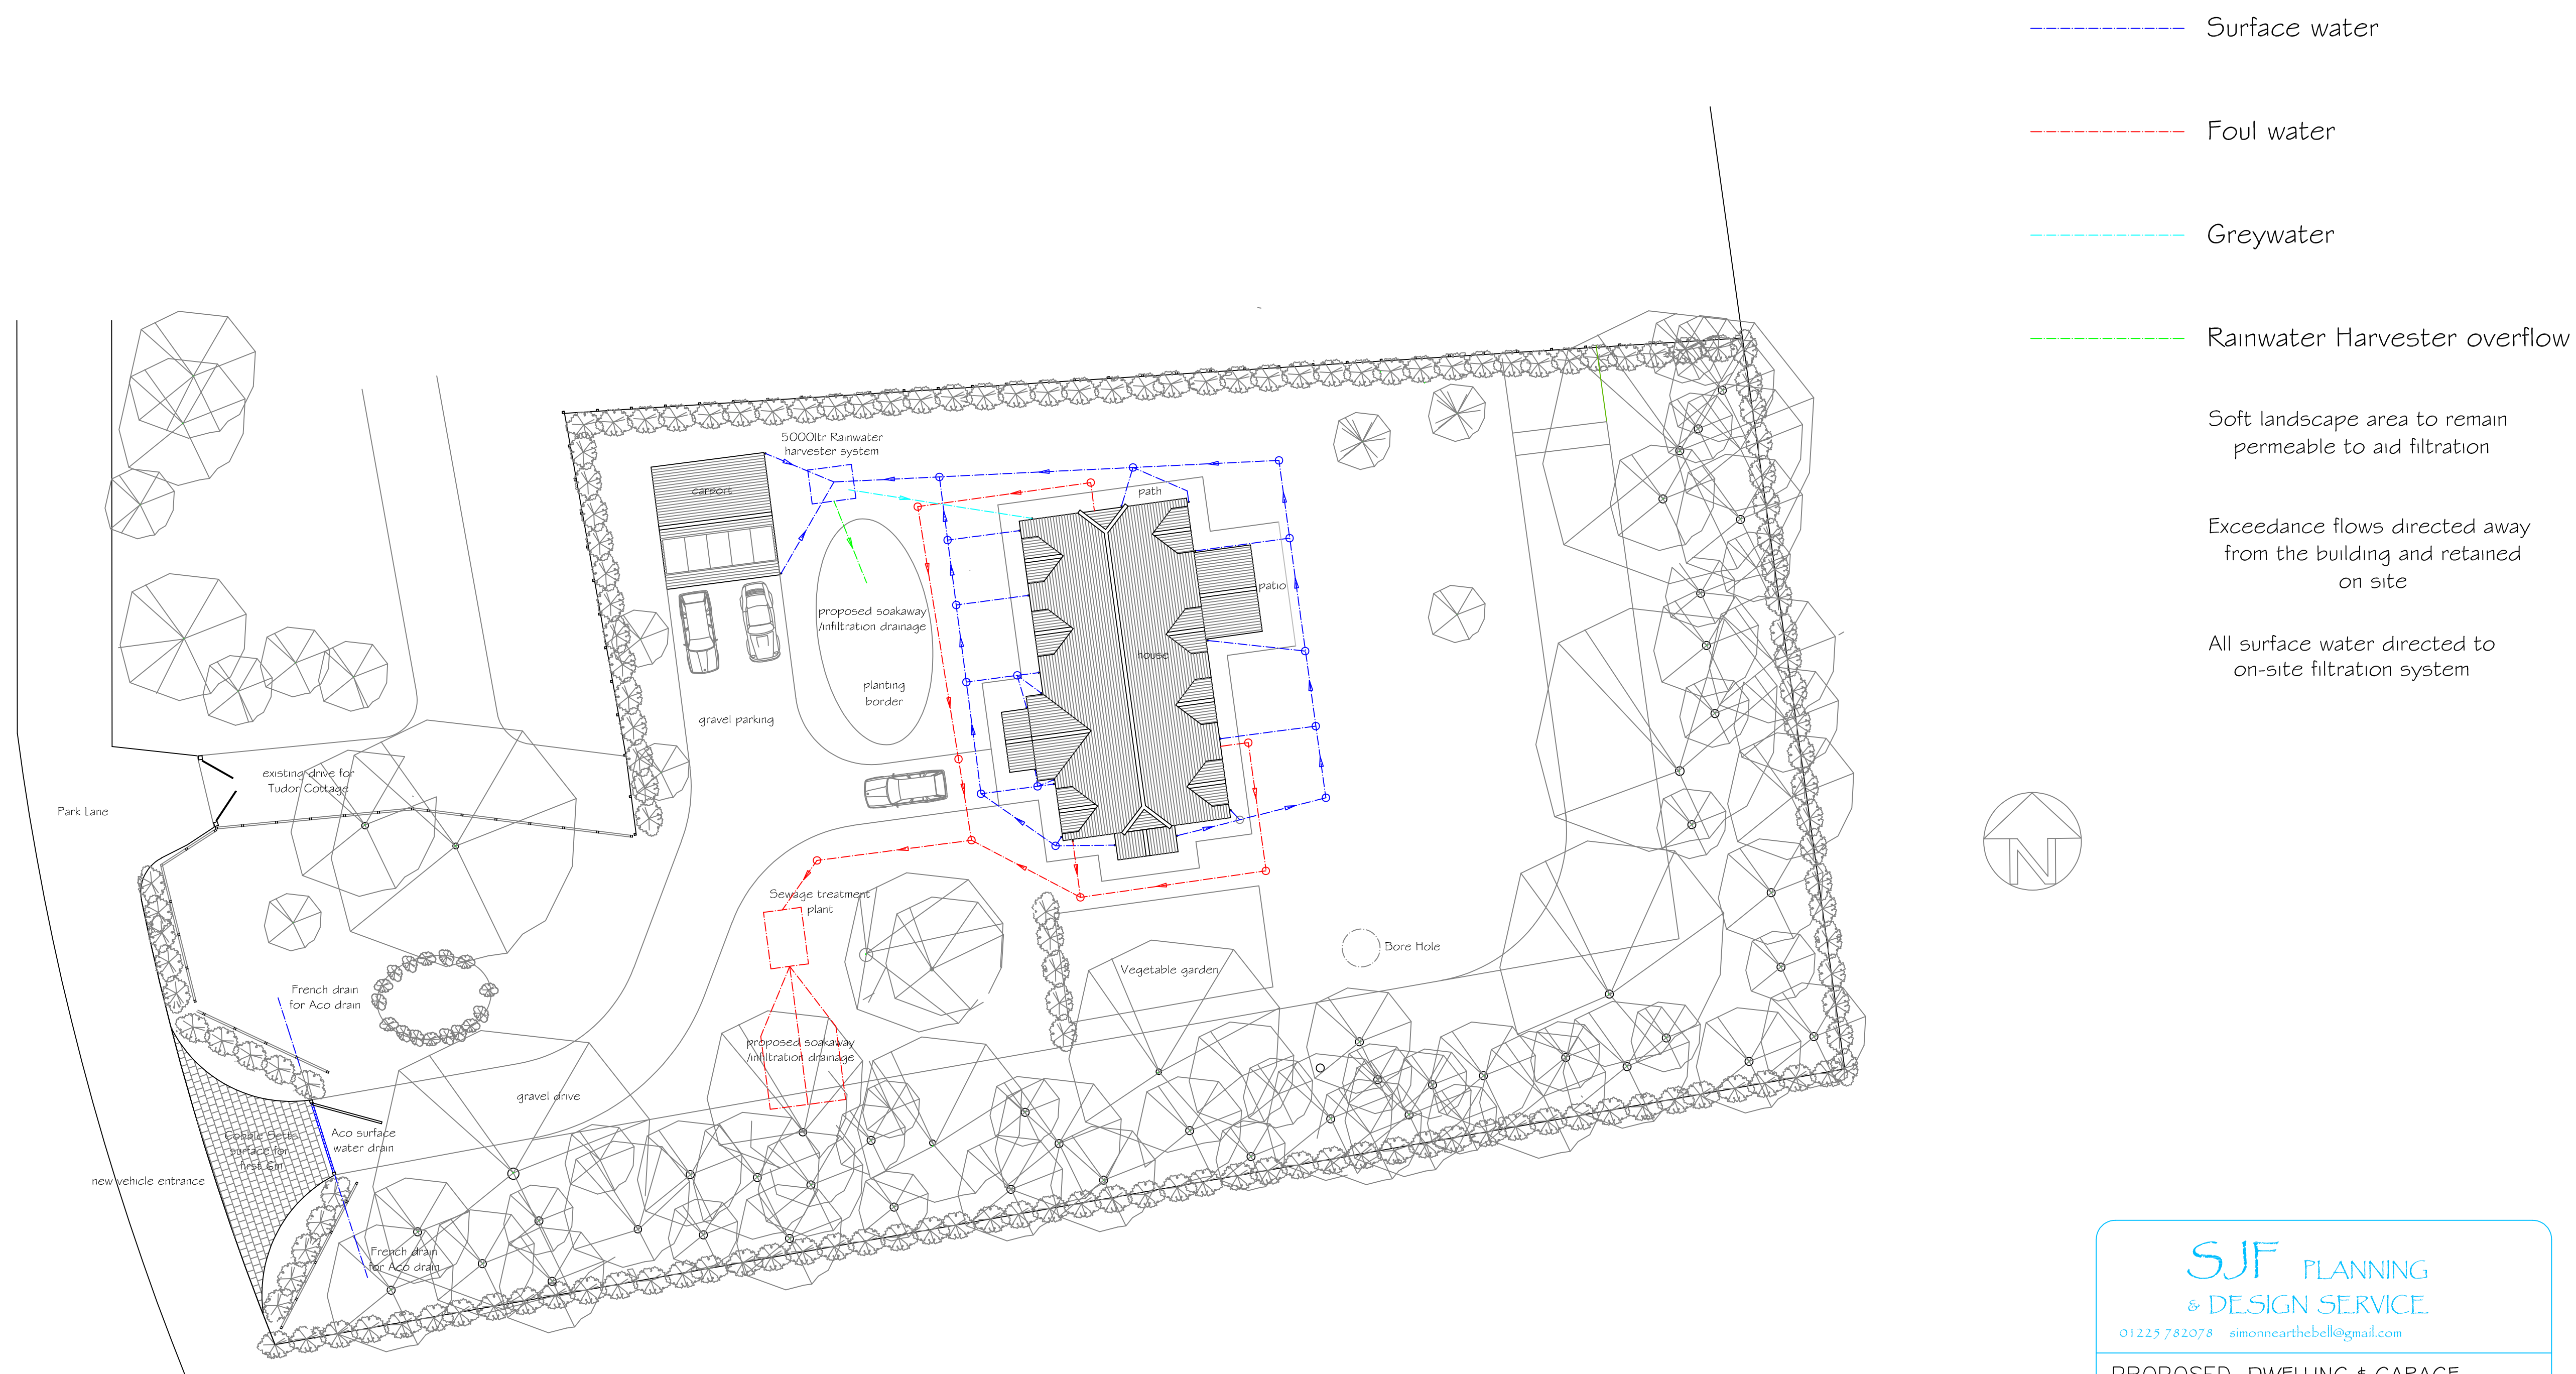

SITE PLAN 1:200

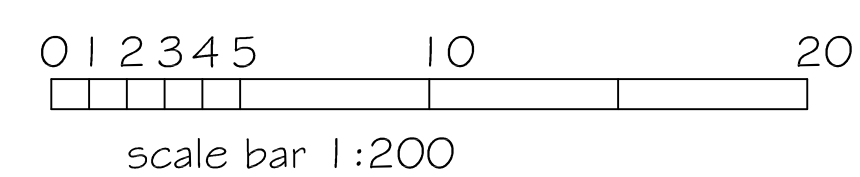

 01225 782078 simonnearthebell@gmail.com		
PROPOSED DWELLING & GARAGE		
CLIENT	MR R WILLIS	
LOCATION	LAND ADJACENT TO TUDOR COTTAGE PARK LANE CHERHILL SN11 8XN	
TITLE	PROPOSED DRAINAGE PLAN	
DRG NO	ISSUE	DATE
2607-12	I	APRIL 2026