

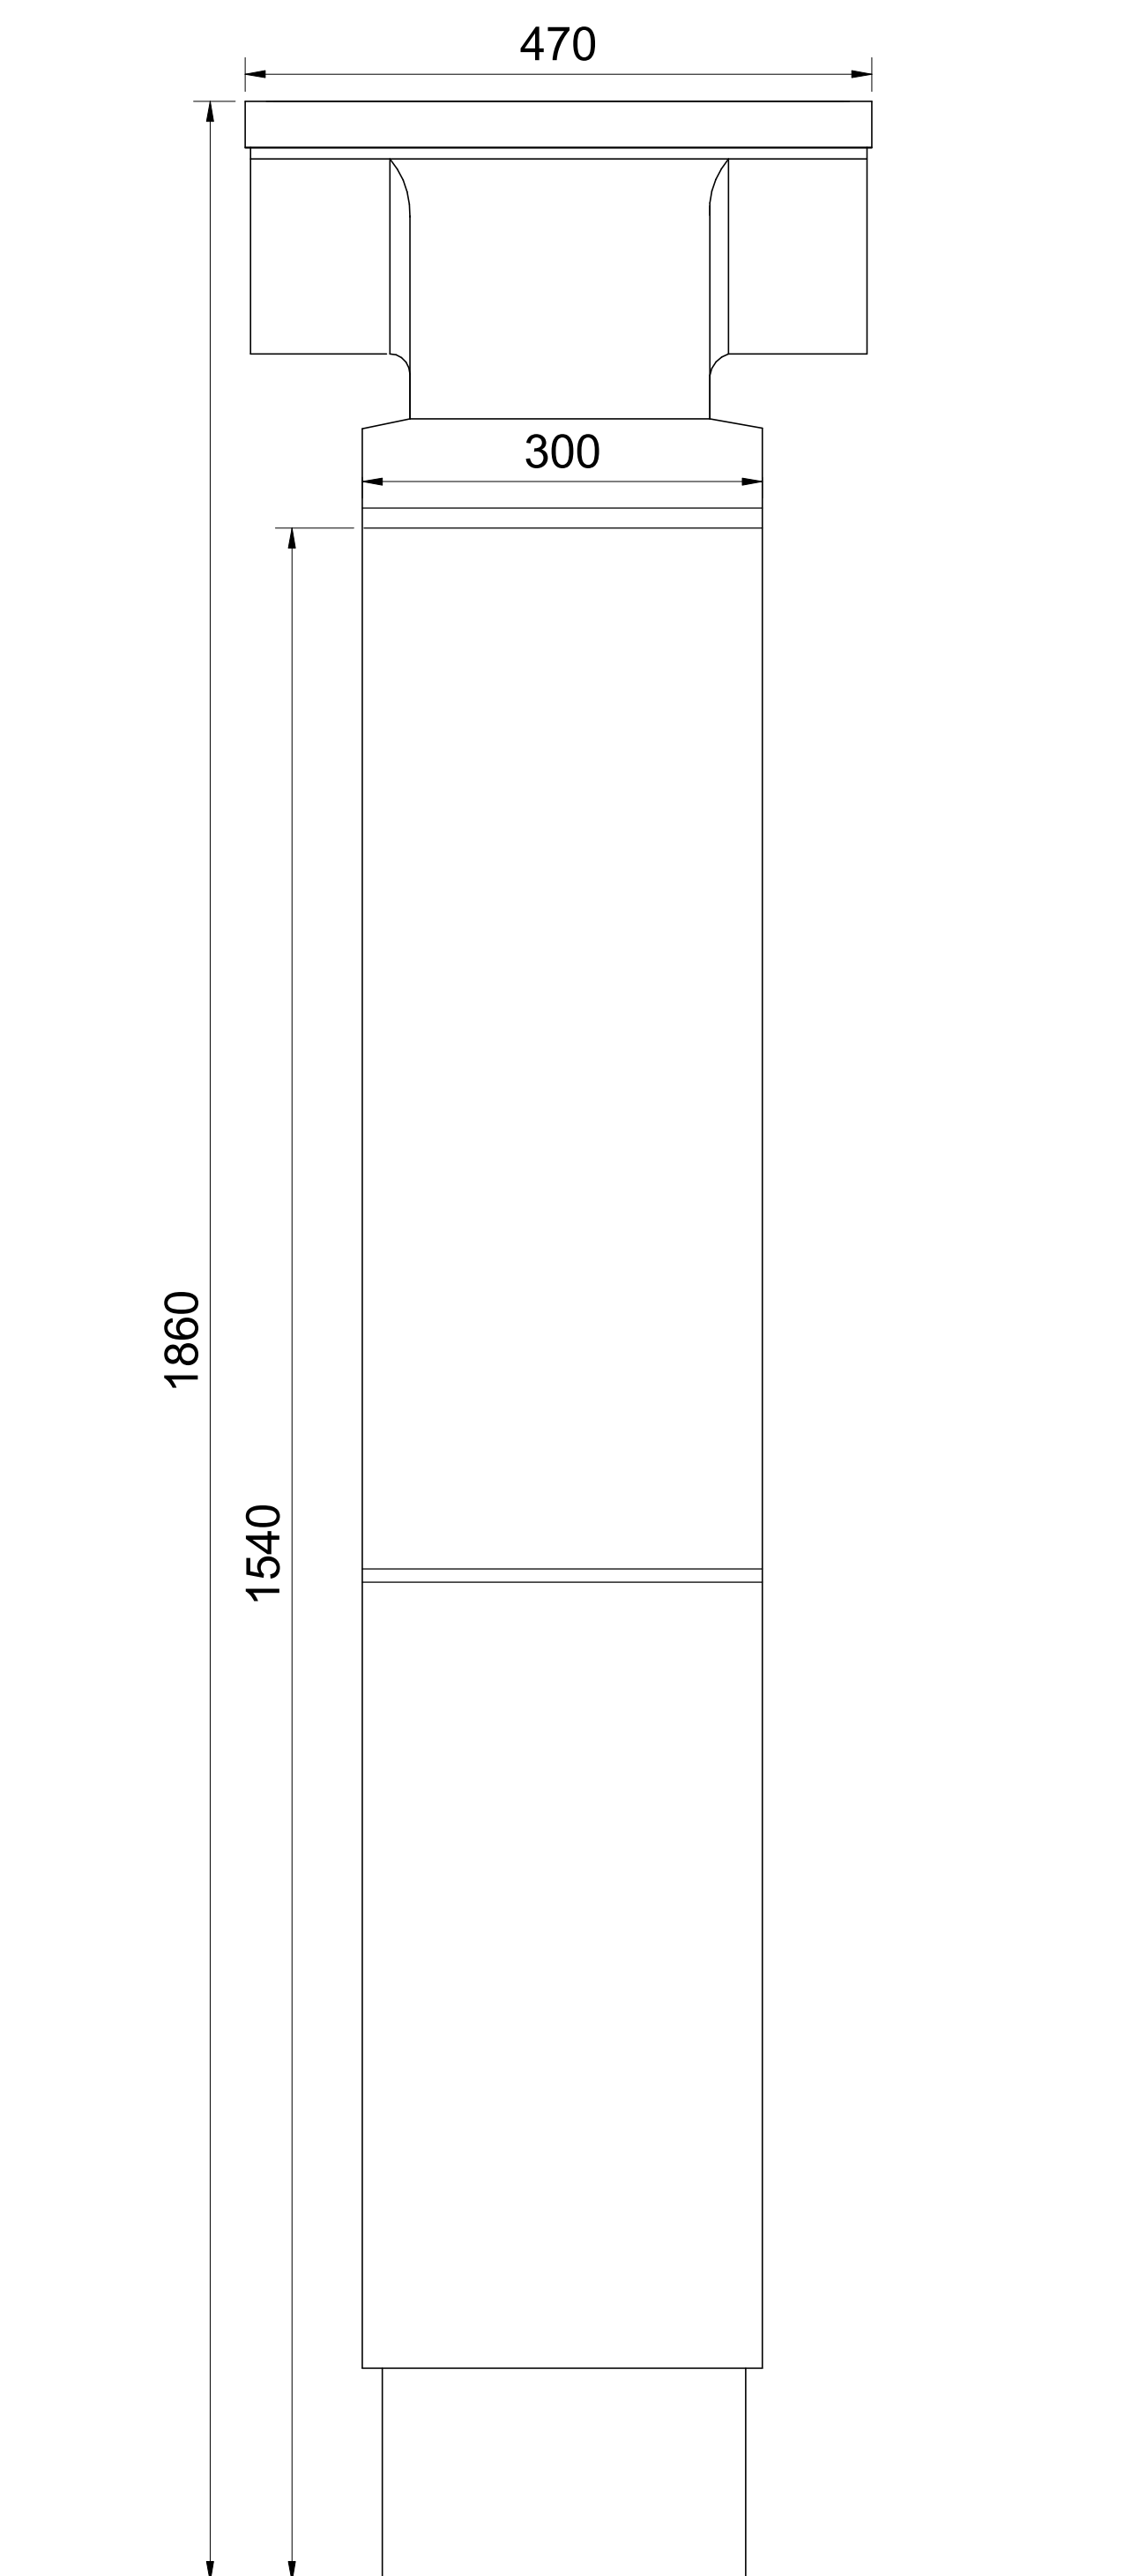
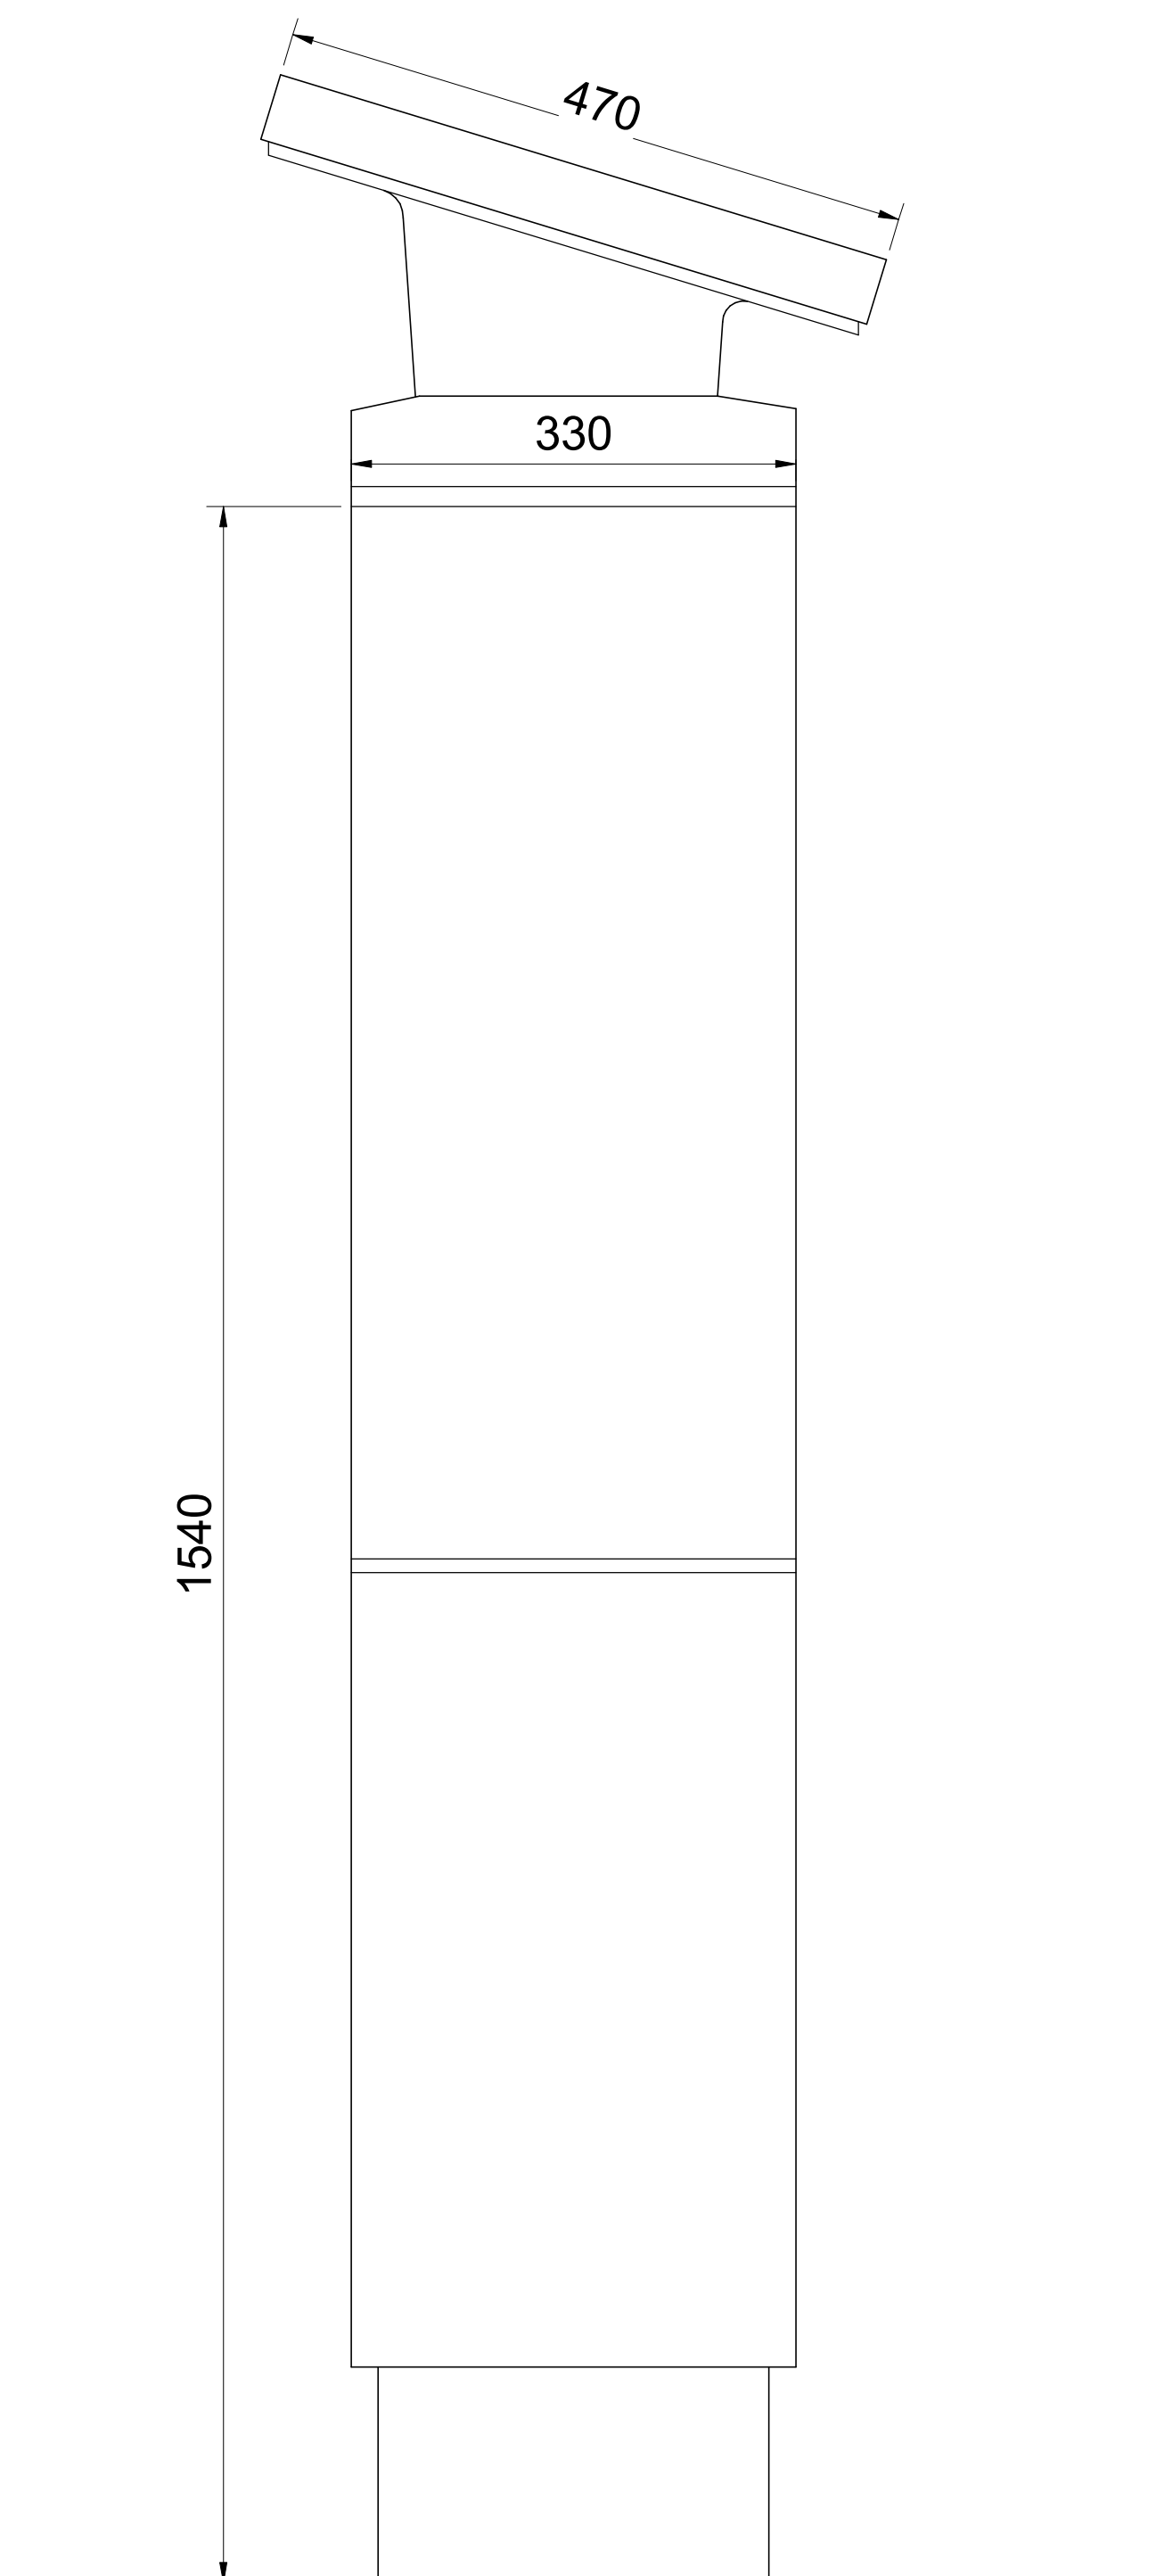


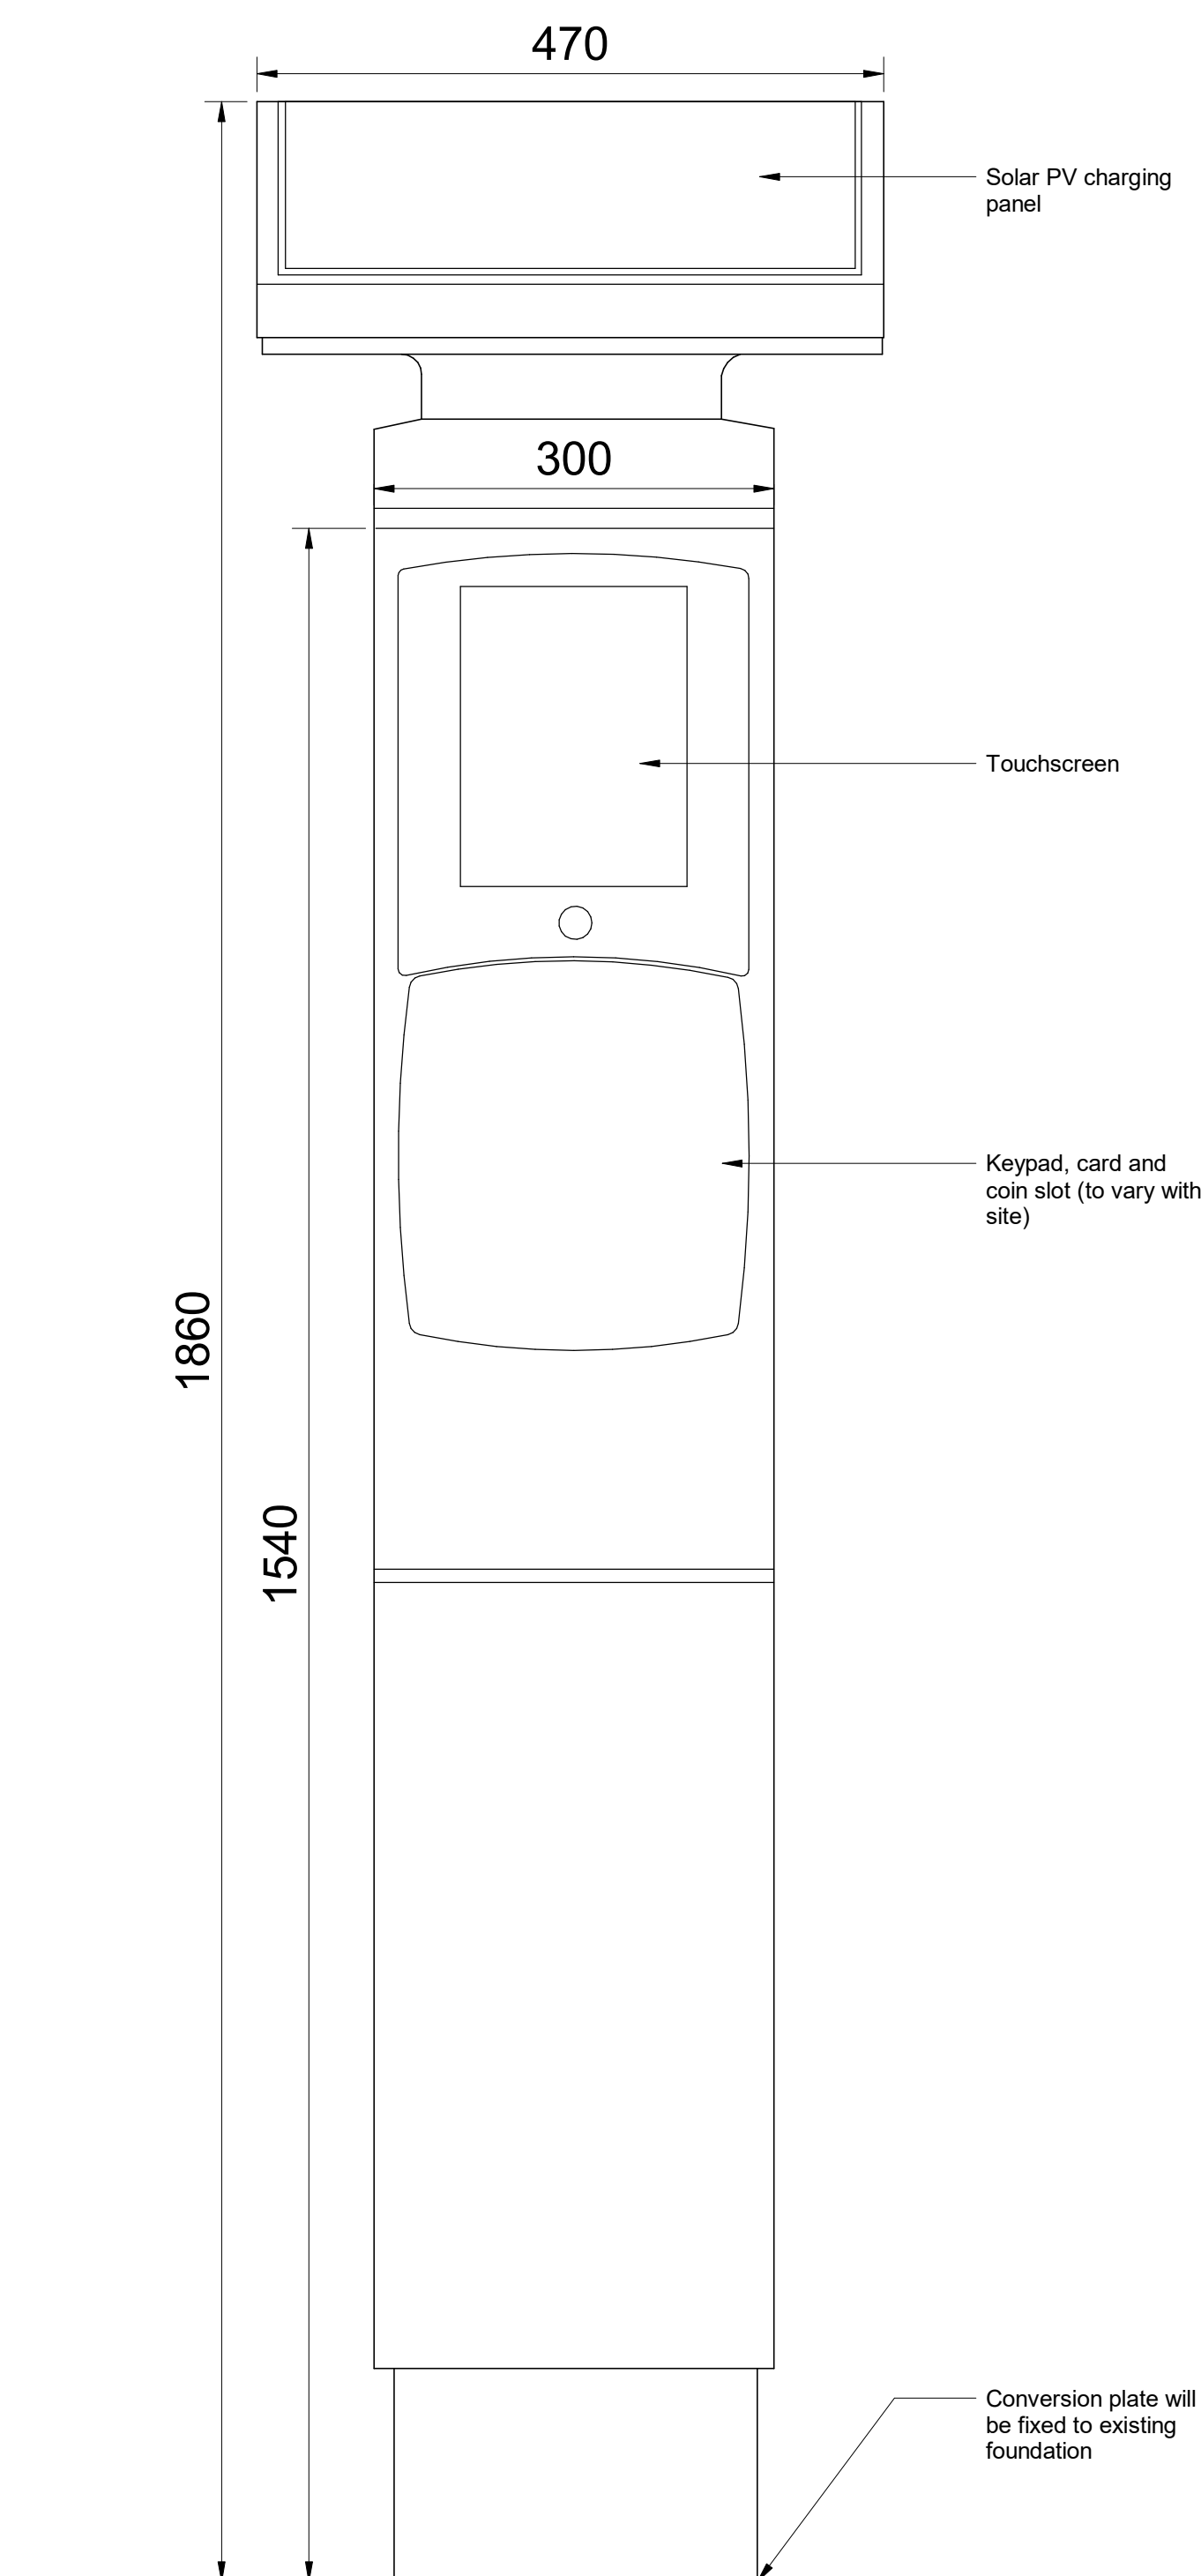

Equipment Information From Manufacturer

Strada S5 Solar
 Colour: black (as standard)
 Payment: Coins, contact and contactless cards (payment options to vary with site)
 Conversion plate will be fixed to existing foundation

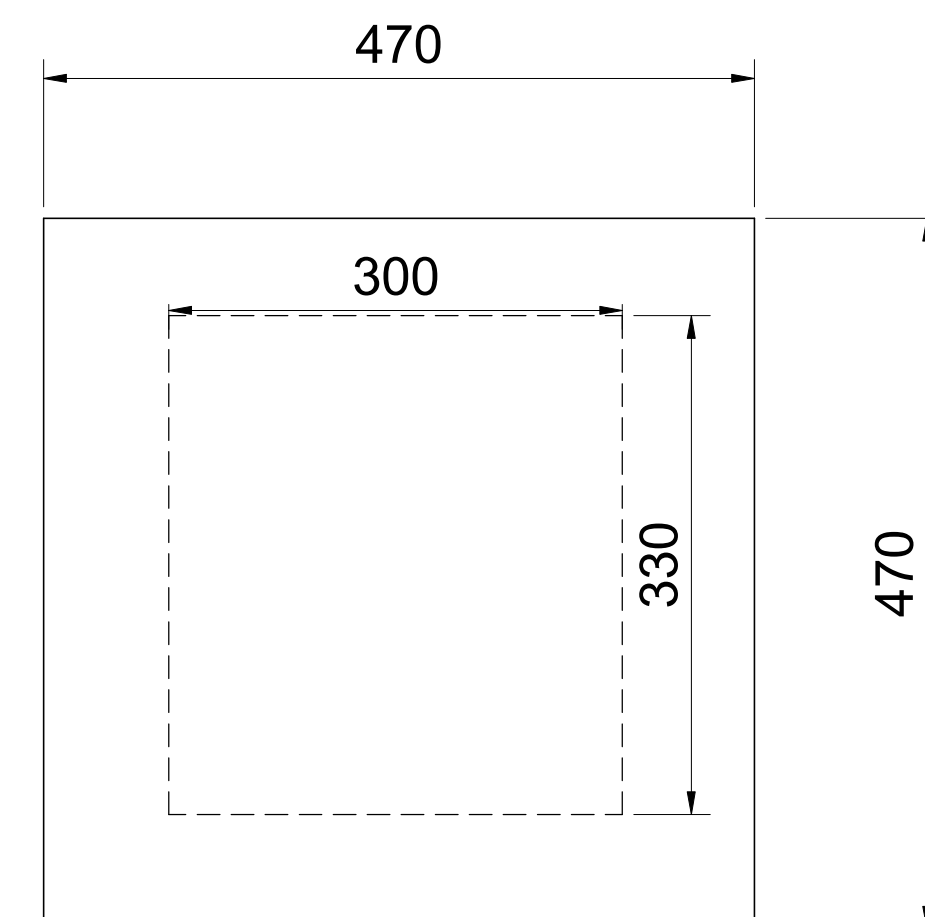

S5 Terminal Solar Plan View

1 : 5

	Notes
--	-------

1. All dimensions are in millimetres unless otherwise stated.
2. Equipment details and dimensions are based on information supplied to Mott MacDonald from manufacturer's suppliers or the client.
3. Any drawing errors or discrepancies should be brought to the attention of Mott MacDonald.
4. The designs shown are subject to detailed site investigations, the CDM Regulations and review of Statutory Undertakers available information, etc.
5. This drawing is to be read in conjunction with all other submitted documents and drawings.
6. No unauthorised use, disclosure, storage or copying.

Key to Symbols

———— Ground level

 Dimensions provided by manufacturer

Reference Drawings

For the location of proposed equipment and site-specific details, please refer to the Proposed Equipment Key included on the Proposed Site Plan drawings.

P01	04.11.2025	JLT	Preliminary Issue	KS	CW
Rev	Date	Drawn	Description	Ch'k'd	App'd

Status Stamp

M
M
MOTT
MACDONALD

St Vincent Plaza
319 St Vincent St
Glasgow, G2 5LP
United Kingdom

T +44 (0)141 222 4500
F +44 (0)141 221 2048
W www.mottmac.com

Client

The National Trust
Heelis
Kemble Drive
Swindon
SN2 2NA



**Ymddiriedolaeth
Genedlaethol
National Trust**

Title

Title	Category	Location	Project	Start Date	End Date	Status
National Trust Car Park Infrastructure	Proposed Equipment Detail	Flowbird	Strada S5 Terminal	Solar		

Designed	J. L. Taylor	JLT	Eng. Check		
Drawn	J. L. Taylor	JLT	Coordination		
Dwg. Check	L. Amabile	LA	Approved	C. Way	CW
MMD Project Number 100124714			Scale at A1 1:5		Seq. Number STD
Suitability Description Suitable for Review and Comment					Suit. Code S3
Drawing Number 100124714-MMD-00-XX-DR-A-2020					Rev P01

This document is issued for the party which commissioned it and for specific purposes connected with the captioned project only. It should not be relied upon by any other party or used for any other purpose. We accept no responsibility for the consequences of this document being relied upon by any other party, or being used for any other purpose, or containing any error or omission which is due to an error or omission in data supplied to us by other parties.

