
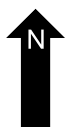
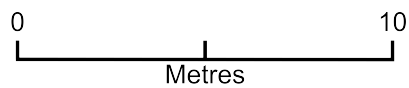


Site Plan - V2 Melksham

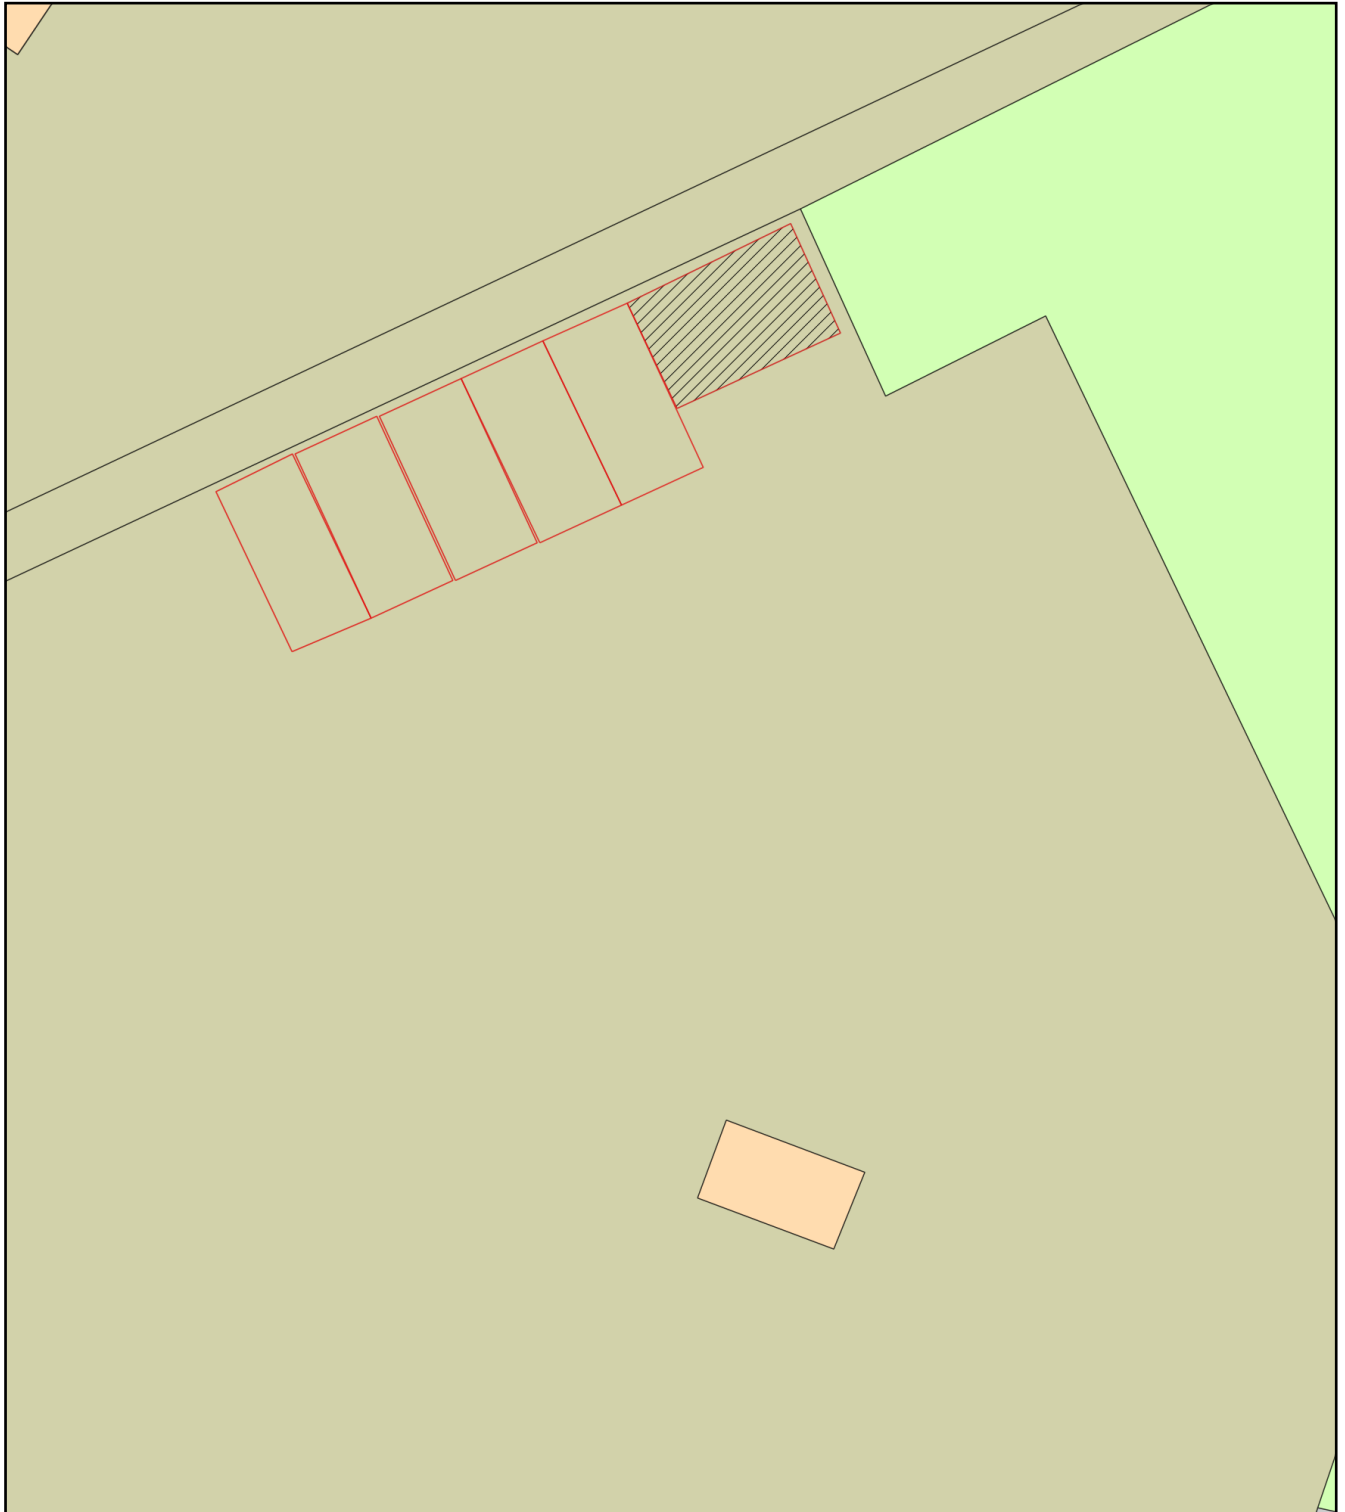

Plan Produced for: We buy any car - Melksham

Date Produced: 14 May 2026

Plan Reference Number: TQRQM26134140950107

Scale: 1:200 @ A4