


Existing Site Plan

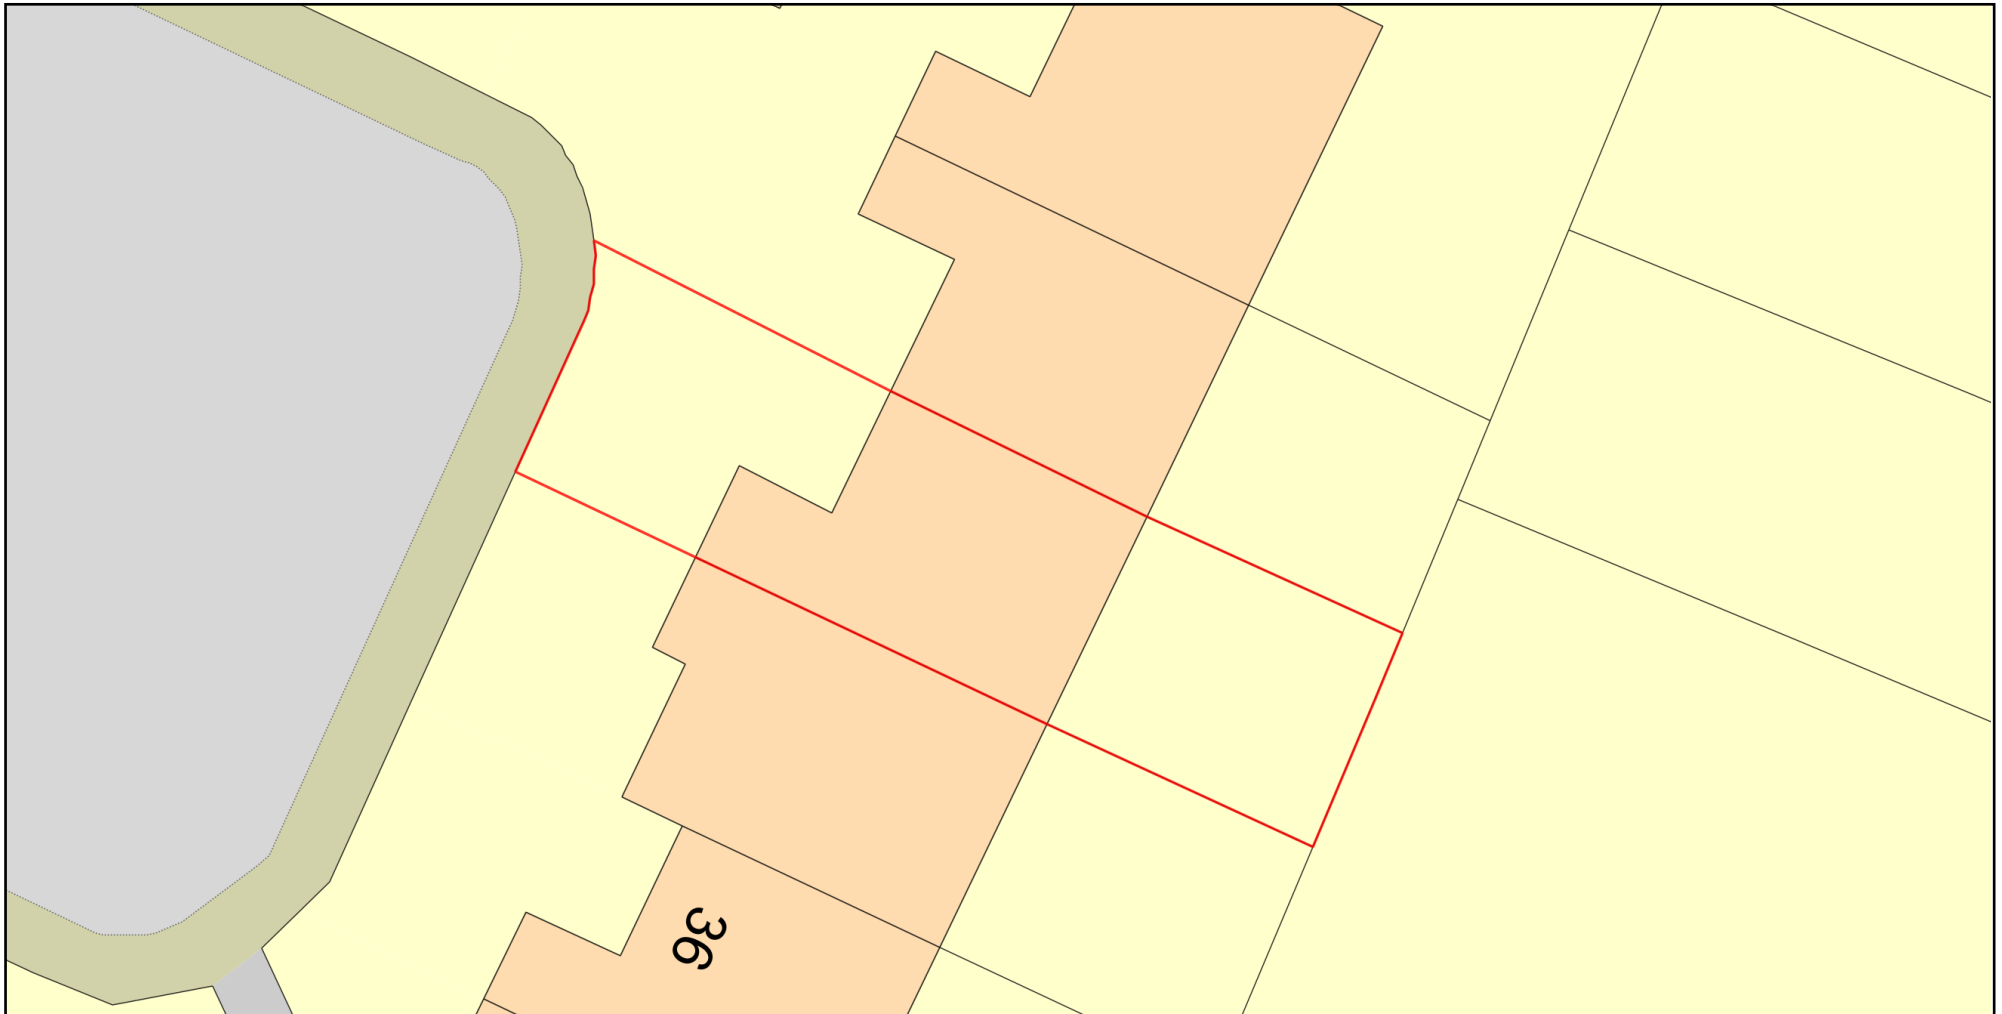

0 10
Metres



Plan Produced for: Andrew Armour

Date Produced: 14 May 2026

Plan Reference Number: TQRQM26134221117428

Scale: 1:200 @ A4

© Crown copyright and database rights 2025 OS 100042766

