
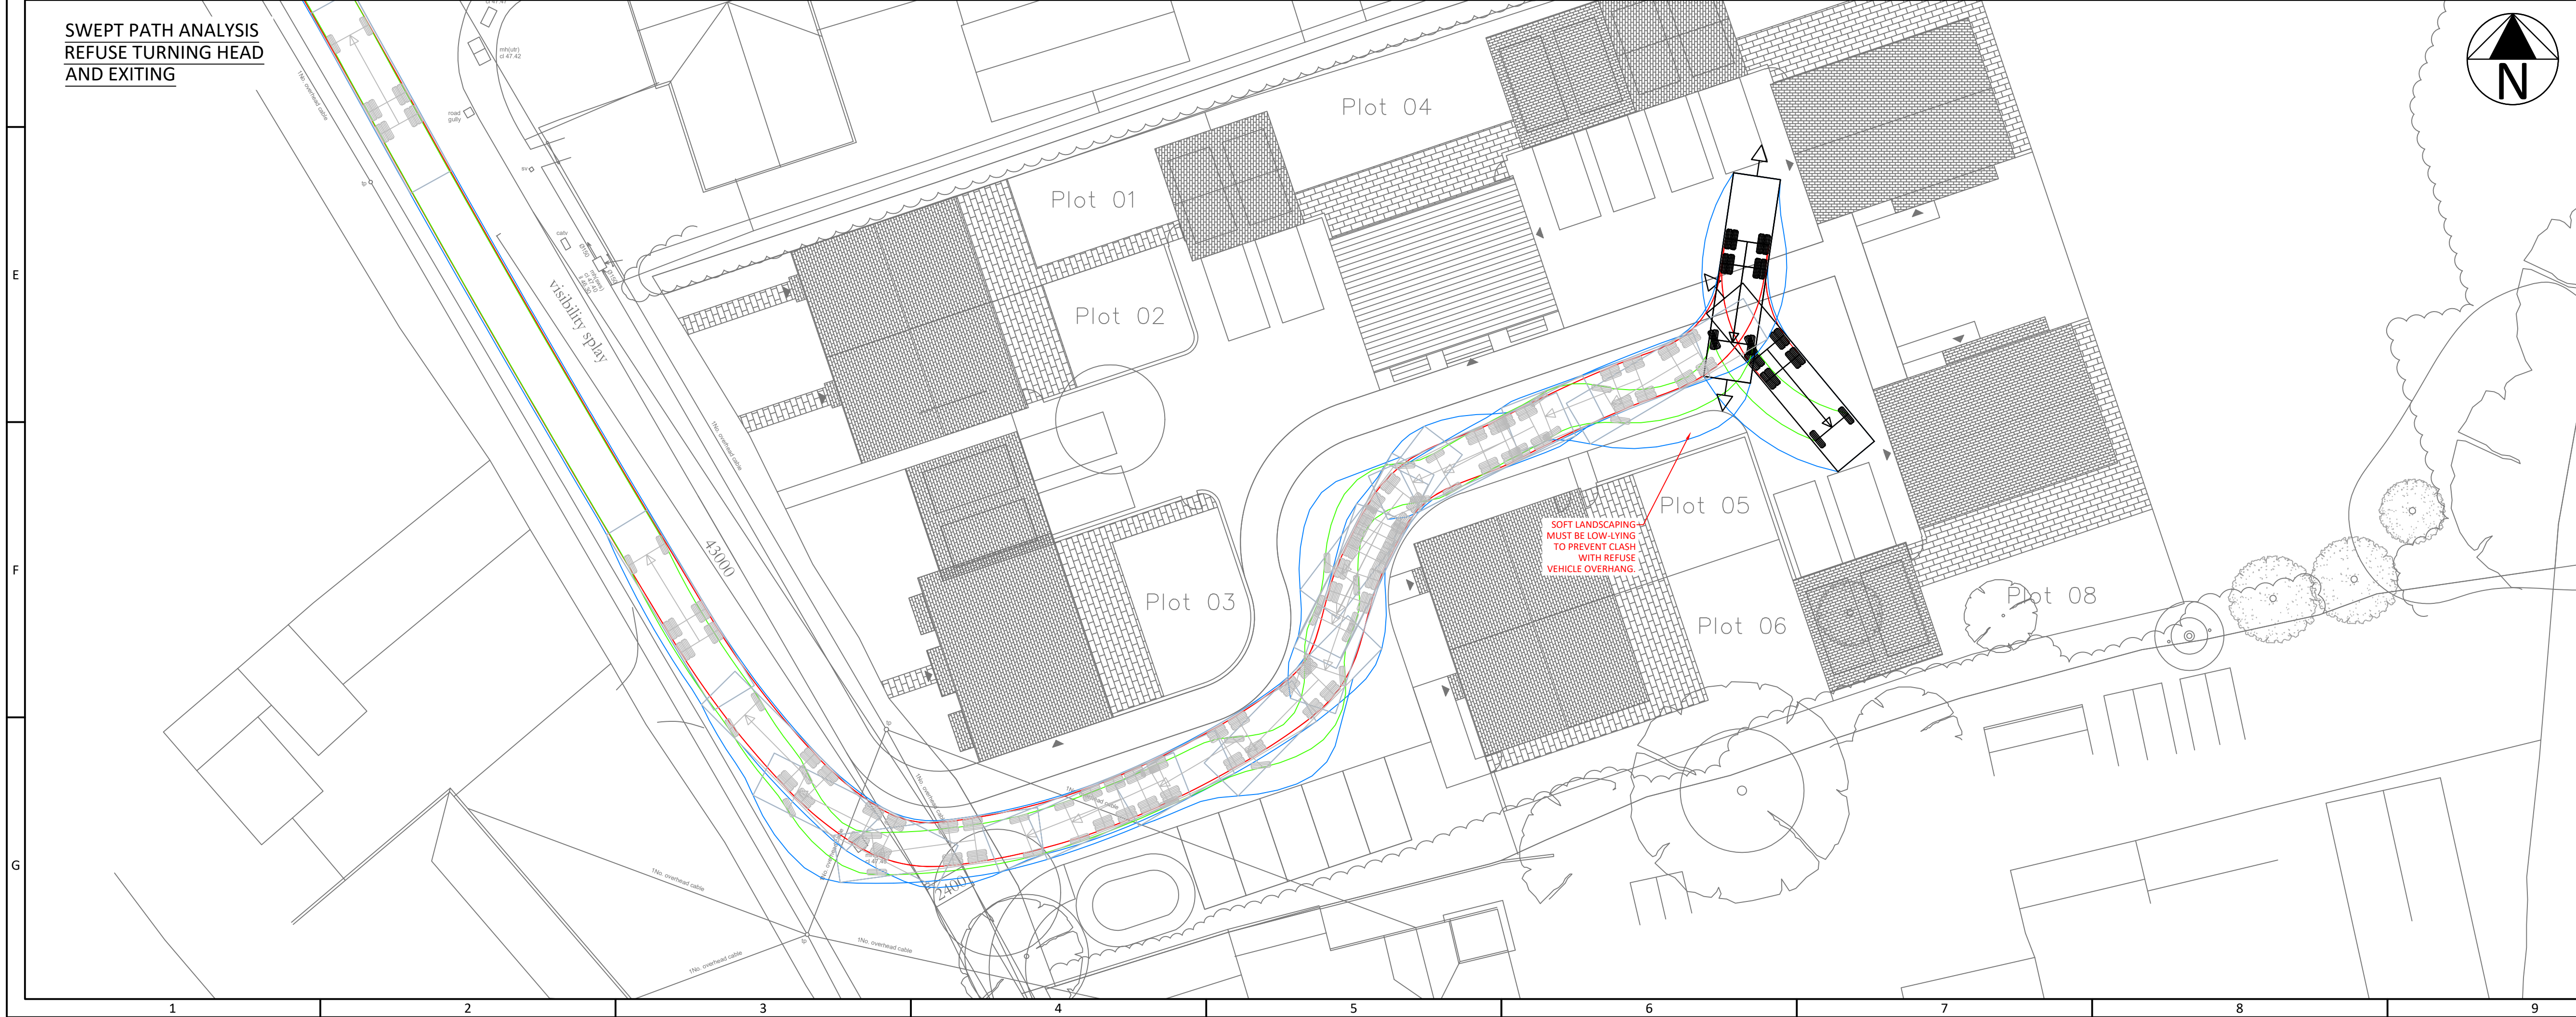


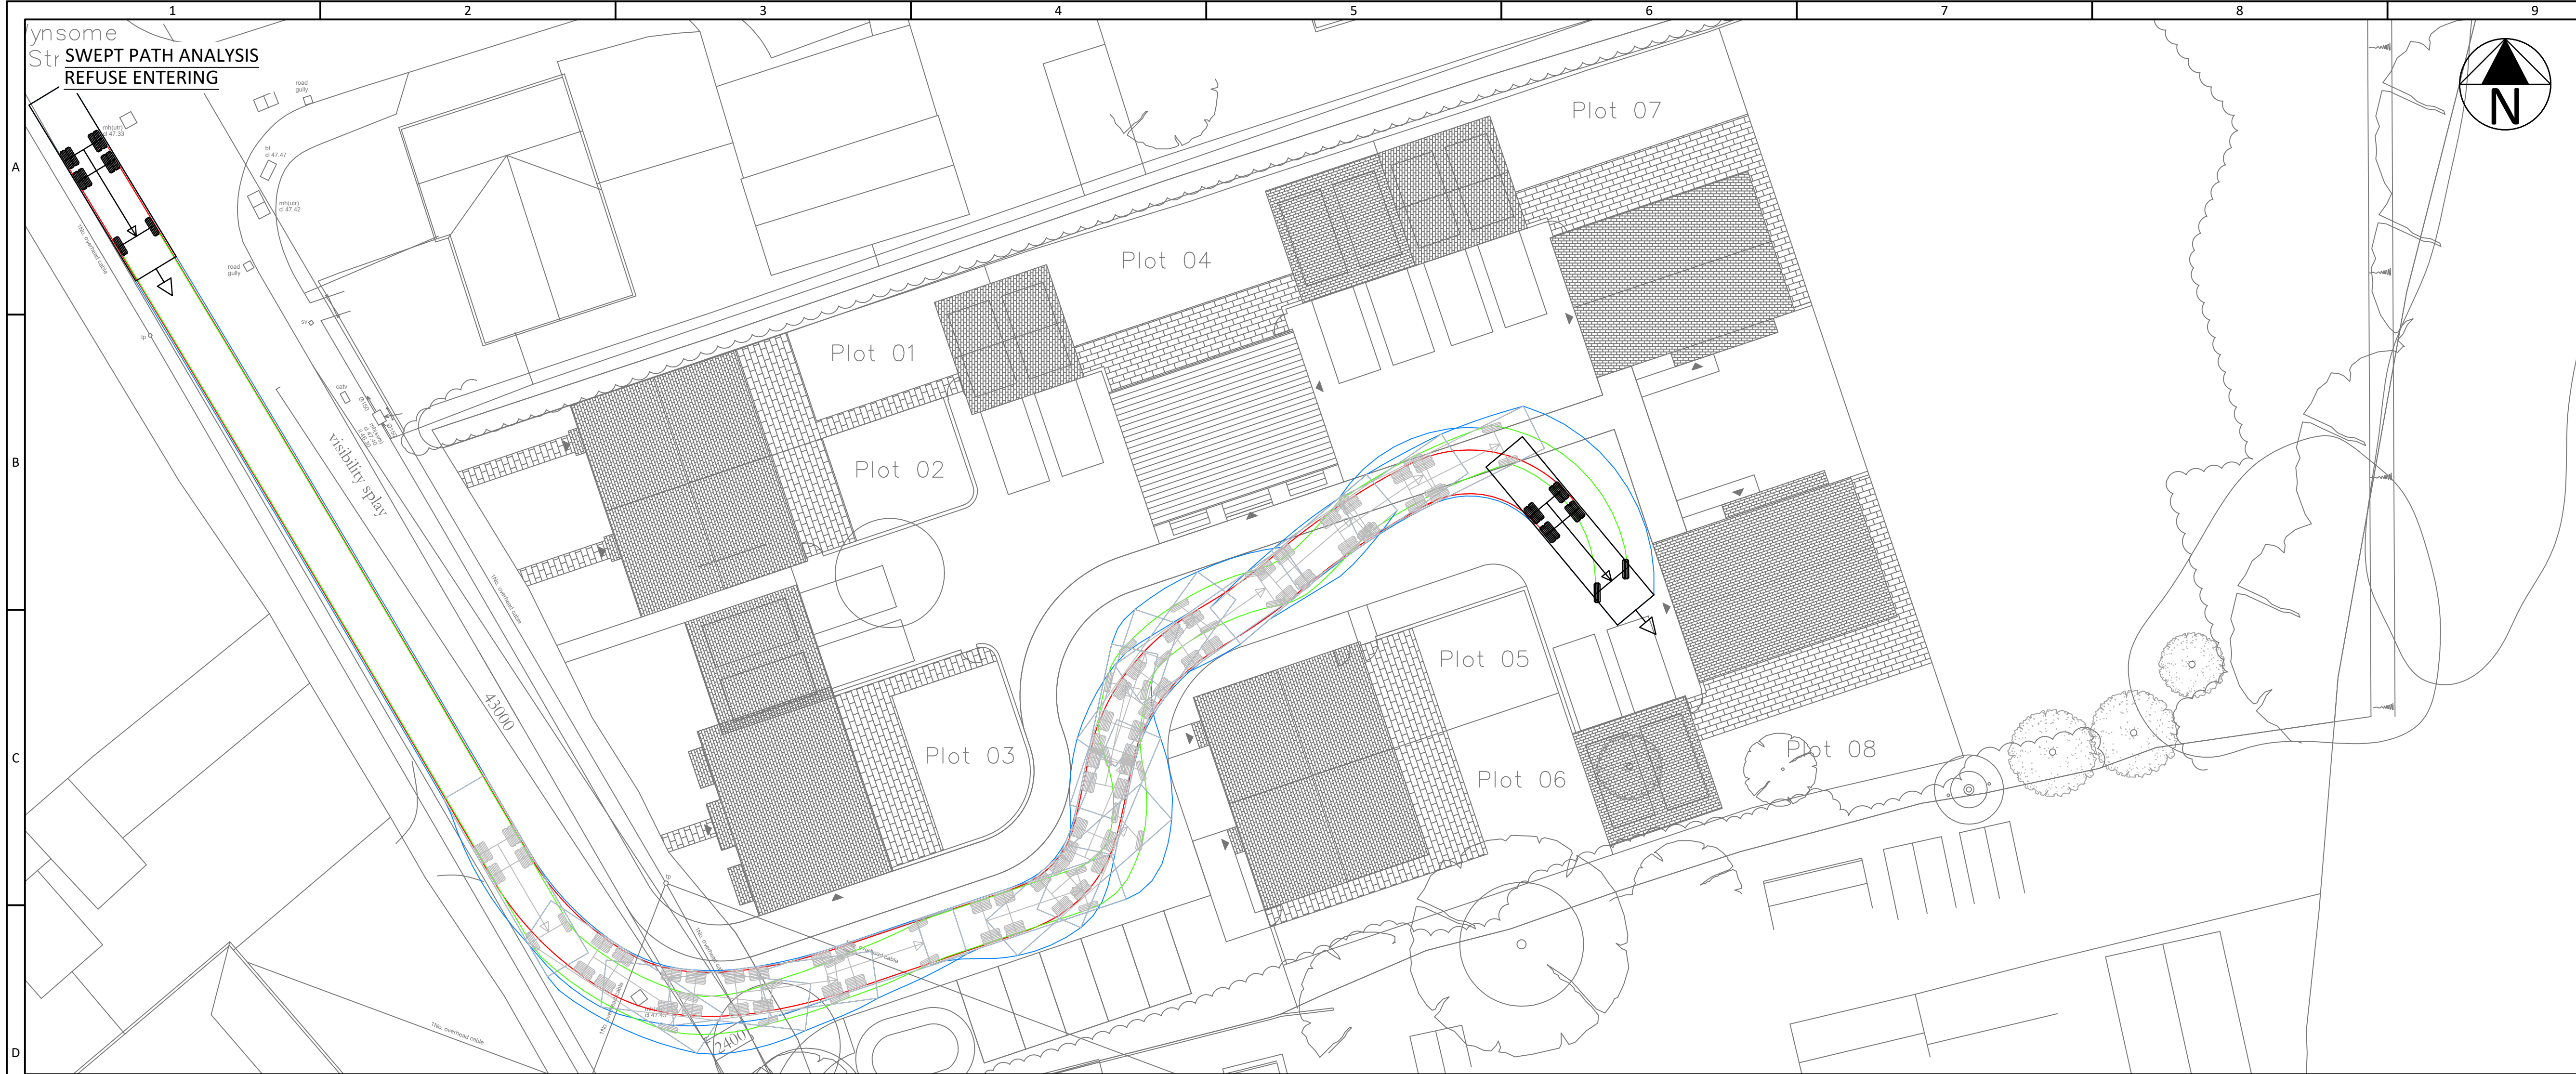

KEY

Vehicle Name: Wynsome Str
Description: REFUSE ENTERING
Overall length (m): 11.300
Overall width (m): 2.080
Maximum track width (m): 2.420
Wet to wet radius (m): 10.150

C	UPDATED SITE PLAN	21.04.26	JJ	RP
B	ADDITIONAL HARD LANDSCAPING	11.02.26	JJ	RP
A	FIRST ISSUE	02.02.26	JJ	RP
REV.	DESCRIPTION	Date	BY	CHK

DESIGN BY:

CLIENT:

DRAWING STATUS: FOR INFORMATION ONLY

SCALE @ A1: 0 1:200 10 metres

PROJECT: WYNSOME STREET, SOUTHWICK

TITLE: SWEPT PATH ANALYSIS, REFUSE VEHICLE

PROJECT No: 19862	DRAWING No: TUM-PL-XXX-0270	REV: C
----------------------	--------------------------------	-----------