




KEY

- EXISTING VEGETATION**
Please refer to the accompanying AIA and Ecology Report for further details on species, condition and maintenance requirements
- ROOT PROTECTION AREA**
Please refer to the accompanying tree survey for further details on species and condition
- PROPOSED TREES**
Refer to the planting schedule for details on species, quantities and specification
- WILDFLOWER PLANTING**
Refer to the planting schedule for details on species, quantities and specification. Where wildflower is proposed on existing grass and within RPA it will be overseeded
- HEDGEROW / TREE EDGE WILDFLOWER**
Refer to the planting schedule for details on species, quantities and specification. Where wildflower is proposed on existing grass and within RPA it will be overseeded and to SG required
- NATIVE WHP PLANTING**
Refer to the planting schedule for details on species, quantities and specification
- MARGINAL PLANTING EDGE MIX**
Refer to the planting schedule for details on species, quantities and specification
- MARGINAL PLANTING WET MIX**
Refer to the planting schedule for details on species, quantities and specification
- AMENITY GRASS**
To be seeded in the POS and turf in the plot gardens
- SHRUBS**
Refer to the planting schedule for details on species, quantities and specification
- SWALE WILDFLOWER MIX**
Refer to the planting schedule or further details
- TREES TO BE REMOVED**
Please refer to the accompanying tree survey for further details on species and condition
- WOODLAND WILDFLOWER PLANTING**
Please refer to the accompanying tree survey for further details on species and condition
- FLOWERING GRASS MIX**
Overseeding in areas of existing grassland with flowering wildflower grass mix. Refer to schedule for further details
- MARGINAL PLANTING BY STREAM**
Overseeding along stream bank. Refer to schedule for further details and ecology plan
- HIBERNACULA PILES**
Provide hibernacula nesting places for fauna such as reptiles, mammals and invertebrates. Constructed from stone and rubble, topped with loose soil and turf. Dimensions to be a minimum of 2m length x 1m width x 1m height
- BENCH**
Timber and steel bench - supplier to be
- LITTER BIN + PLAY AREA SIGN**
Timber and steel bin - supplier to be. Sign at entrance to refer to LPA. Sign requirements for details on text on sign
- METAL FENCE AND GATES**
1m high black coated metal box top fencing with contrasting coloured outward facing self closing gate
- HEDGEROW**
Refer to the planting schedule for details on species, quantities and specification
- INFORMAL TRAIL / MOWN PATH**
Informal trail through POS in the south east of the site
- RAIN GARDEN**
Refer to schedule for planting mix and refer to engineers drawing for detail on design
- CLIMBERS**
Refer to schedule for details on species
- MARGINAL AND AQUATIC PLANTING**
Refer to schedule for details on species, quantities and specification

Scale Bar 1:250 (20m)

Rev	Date	Description	Initials
P8	15.05.26	Updated to revised layout	KLJ
P7	13.05.26	Updated to reflect the lighting strategy	KLJ
P6	12.05.26	Updated to revised layout & drainage layout	KLJ
P5	11.05.26	Updated to revised layout & effect comments from LPA Landscape Officer	KLJ
P4	26.11.25	Updated to show mown path and play area updated, trees removed and architectural sensitive areas	KLJ
P3	17.11.25	Schedule completed	KLJ
P2	12.11.25	Revised layout and updated to	KLJ
P1	10.11.25	Client's comments	KLJ
P0	10.11.25	Initial Issue - for Comment	KLJ

pgla | landscape architects

PGLA Ltd
Landscape Architects
Station Road Office
815 Stockport Road
Manchester
M19 3BS

t: 0161 238 9138
e: info@pgla.co.uk
w: www.pgla.co.uk

Client
WAIN HOMES

Project
TROWBRIDGE

Description
PLANTING PLAN

SHEET 2

Notes
FOR PLANNING

Scale	Drawn	Checked	Date
1:250@2A0	KLJ	PGG	NOV 2025
TROW2507	PGG	PGG	P8

Original size 100mm @ A1