


BLOCK/SITE PLAN  
 AREA 130m x 130m A3  
 SCALE 1:500  
 CENTRE COORDINATES: 395577, 180392

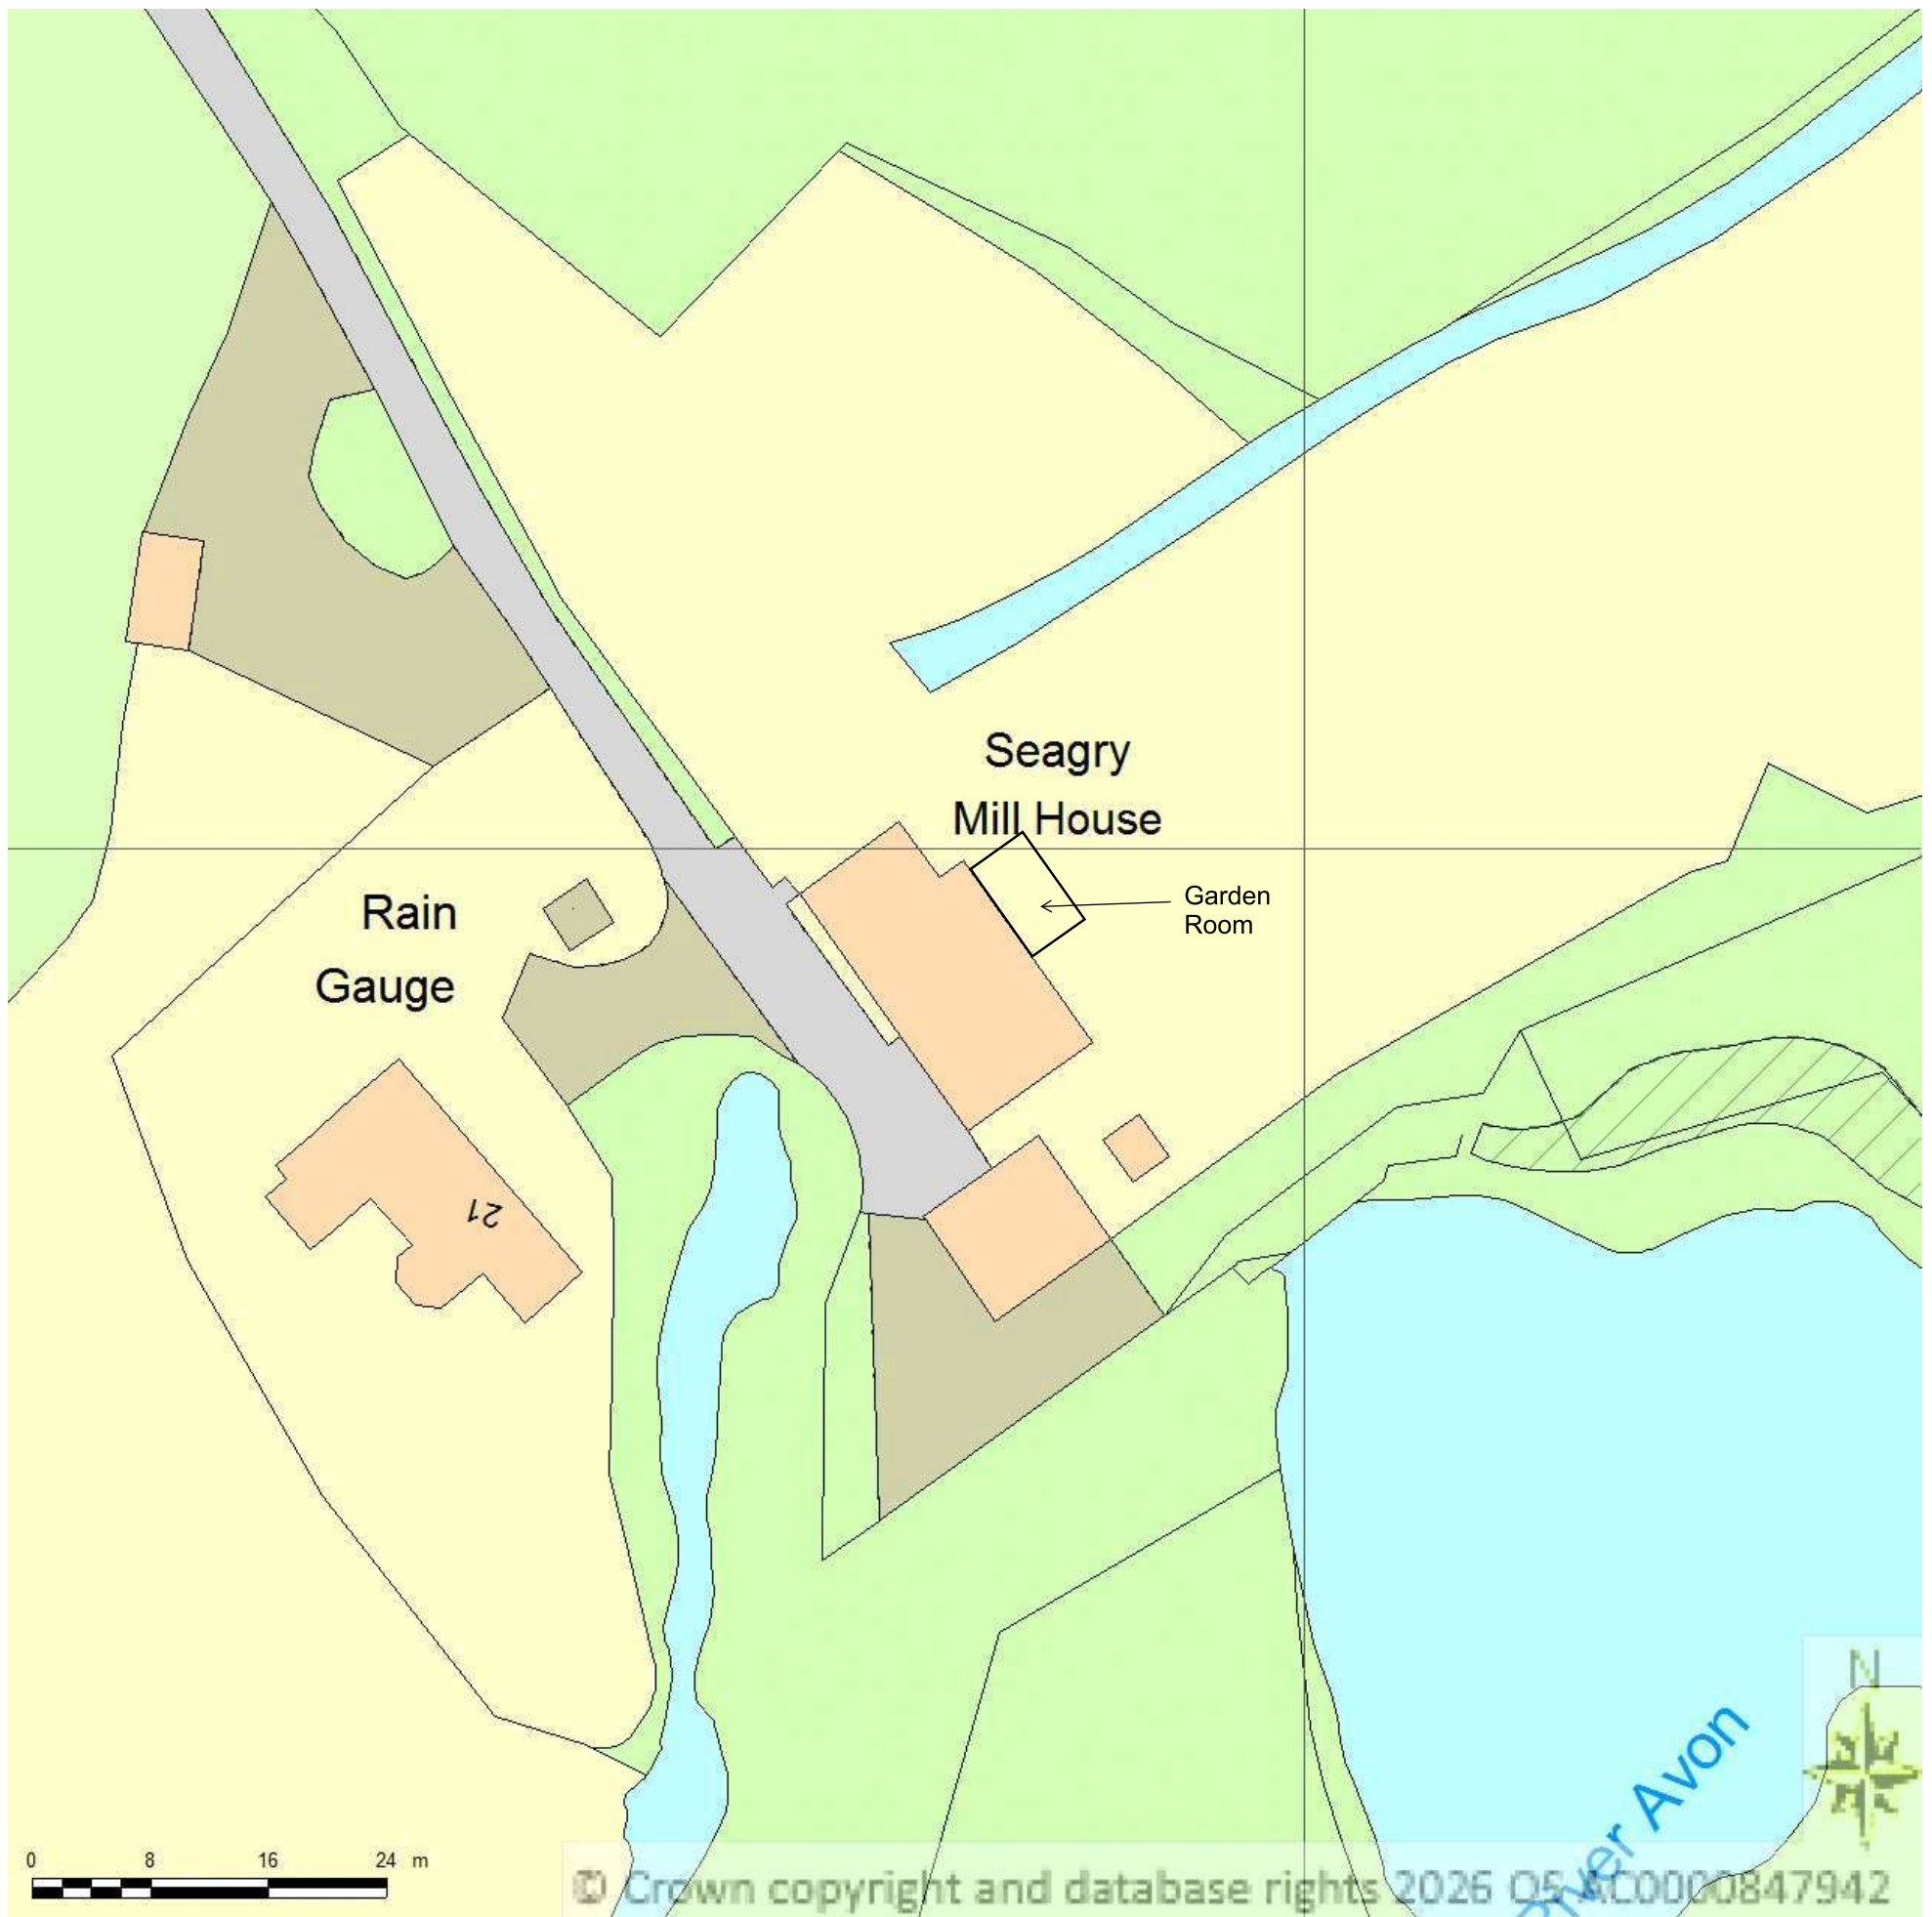

Supplied by Streetwise Maps Ltd  
[www.streetwise.net](http://www.streetwise.net)  
 Licence No: AC0000847942  
 31/05/2026 17:24:21