


DO NOT SCALE EXCEPT FOR PLANNING PURPOSES
CHECK ALL DIMENSIONS ON SITE.
THIS DRAWING IS ONLY TO BE USED ON THE SITE FOR WHICH DESIGNED.



Existing Front Elevation
≈ 1:100

EXISTING MATERIALS

- Walls**
Limestone ashlar to front elevation.
Moulded ashlar chimney stack.
- Roof**
Natural slate tiles.
- Windows**
White painted timber sliding sash double glazed windoes to front elevation.
- Door**
Elephant grey painted timber, 4 panel with overlight.
- Gutters & Downpipes**
Black painted cast iron roundline.
- Soffits & Fascias**
White painted timber.
- Heads & Cills**
Raised ashlar stone surrounds.
Keystone above front entrance door and ground floor window.
Hood on consoles over front entrance door.

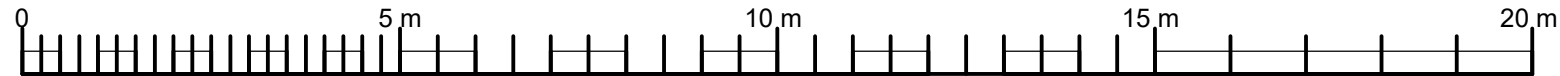

SCALE BAR 1:100



Proposed Front Elevation
≈ 1:100

PROPOSED MATERIALS

- Walls**
Limestone ashlar to front elevation.
Moulded ashlar chimney stack.
- Roof**
Natural slate tiles.
- Windows**
White painted timber sliding sash double glazed windoes to front elevation.
- Door**
Hague blue painted timber, 4 panel with overlight.
- Gutters & Downpipes**
Black painted cast iron roundline.
- Soffits & Fascias**
White painted timber.
- Heads & Cills**
Raised ashlar stone surrounds.
Keystone above front entrance door and ground floor window.
Hood on consoles over front entrance door.

Status

PLANNING ISSUE

Project no.	2600	Scale	1:100 at A2
Drawing no.	P001	By	RH
		Date	May '26

Title

Existing & Proposed Front Elevations

Rev.	Remarks	Date

Project

54 Marshfield Road,
Chippenham, Wiltshire
SN15 4DU