

Pencil and Brick

6 Links Yard, 29a Spelman Street, E1 5LX
studio@pencilandbrick.co.uk

Client
Katie and Oli

Site
Broomsgrove Lodge, SN9 5LE, Wiltshire

Drawing Title
Existing Ground Floor Plan

Drawing No.	Date
155-EX-100	06/11/2025


Scale	Revision
1:100 @ A3	

Status
Survey

Rev	Date	Detail
-----	------	--------

Area Schedule:
GF GIA: 121.5 sqm
FF GIA: 106 sqm
Garage GIA: 23 sqm

Existing Ground Floor Plan
Scale 1:100 @A3

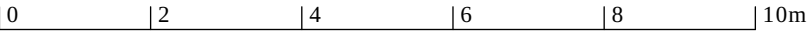

All dimensions in millimetres unless otherwise indicated. Drawing is issued for information purposes only. All dimensions to be verified on site prior to commencement of any work or the production of any shop drawing. All discrepancies to be reported to Pencil and Brick immediately. This drawing is to be read with all consultants drawings and any other related information.

