



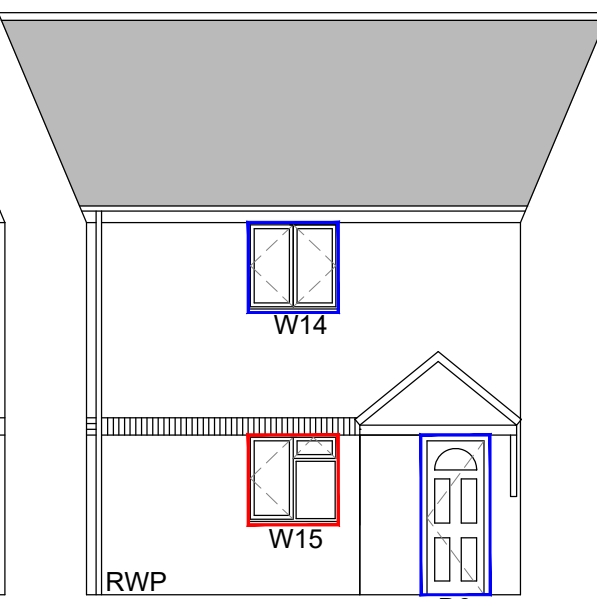


ELEVATION A
NORTH FACING ELEVATION
1:100 SCALE

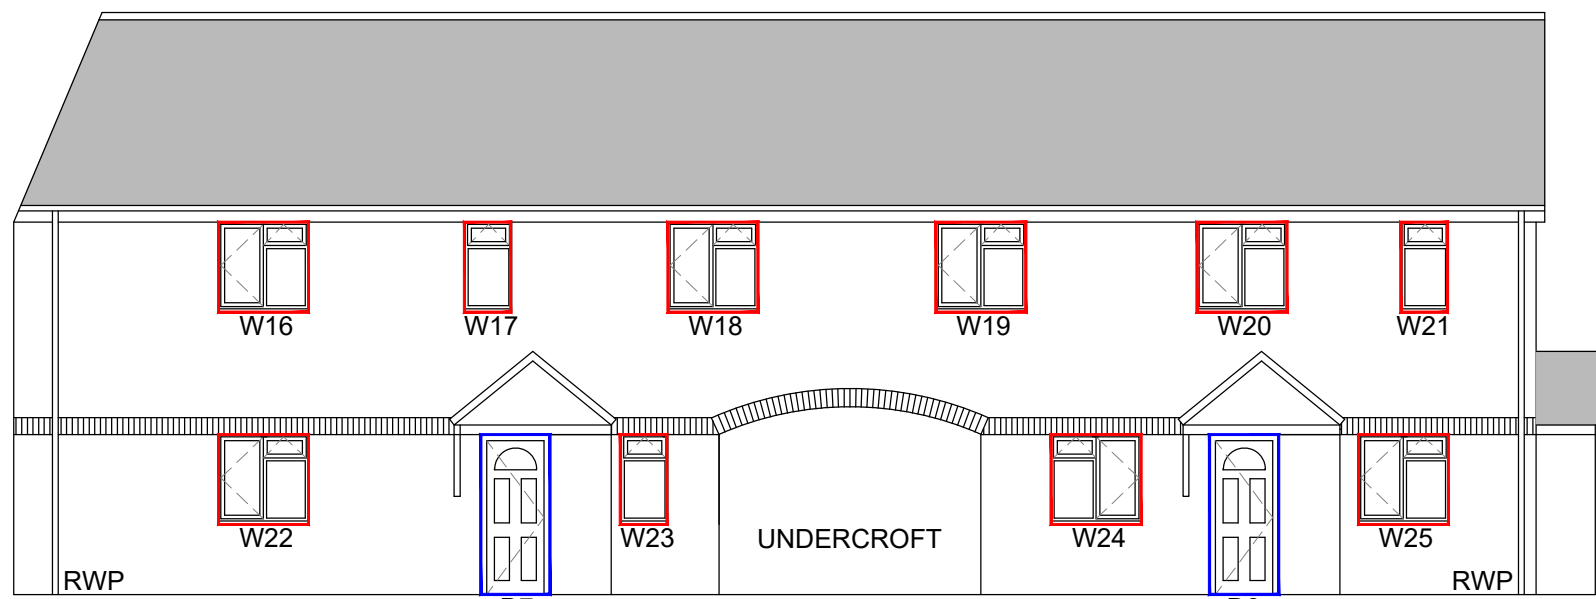


ELEVATION B
NORTH WEST FACING ELEVATION
1:100 SCALE




ELEVATION C
WEST FACING ELEVATION
1:100 SCALE

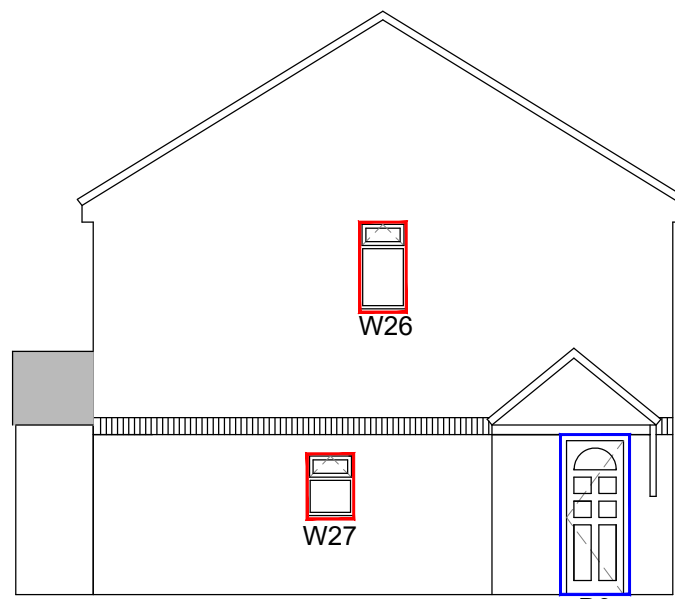


ELEVATION D
SOUTH FACING ELEVATION (GABLE END)
1:100 SCALE

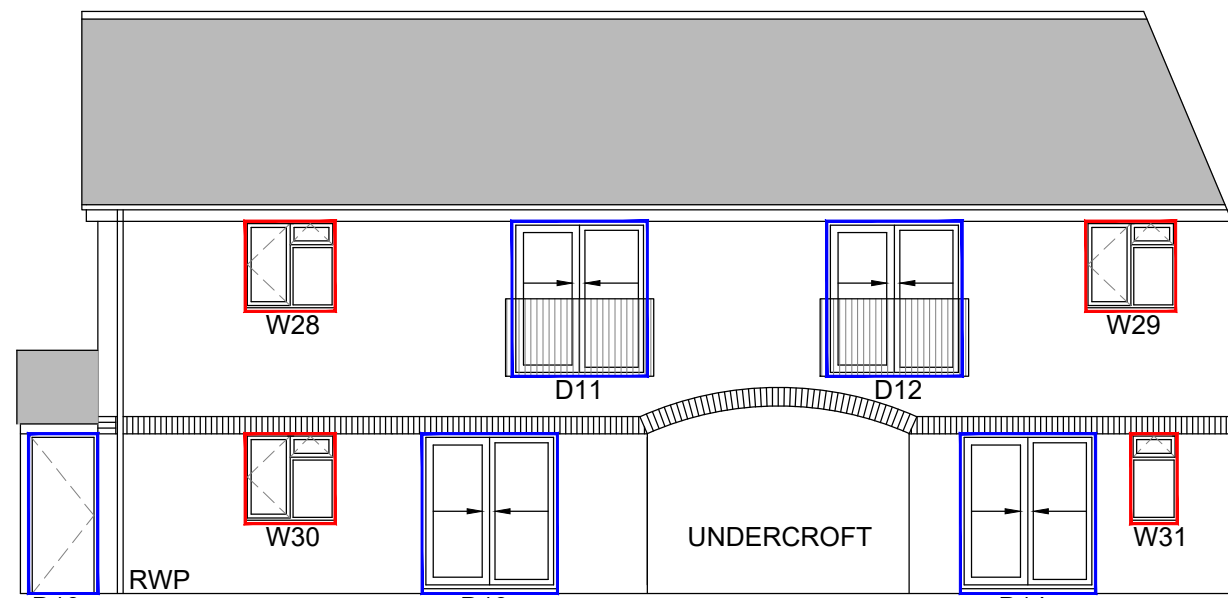


ELEVATION E
EAST FACING ELEVATION (INTERNAL COURTYARD)
1:100 SCALE

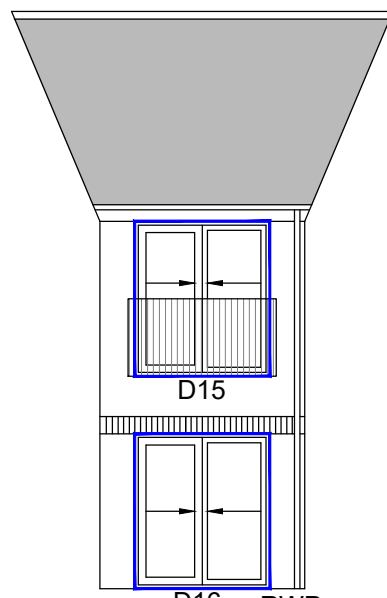


ELEVATION F
NORTH WEST FACING ELEVATION
1:100 SCALE

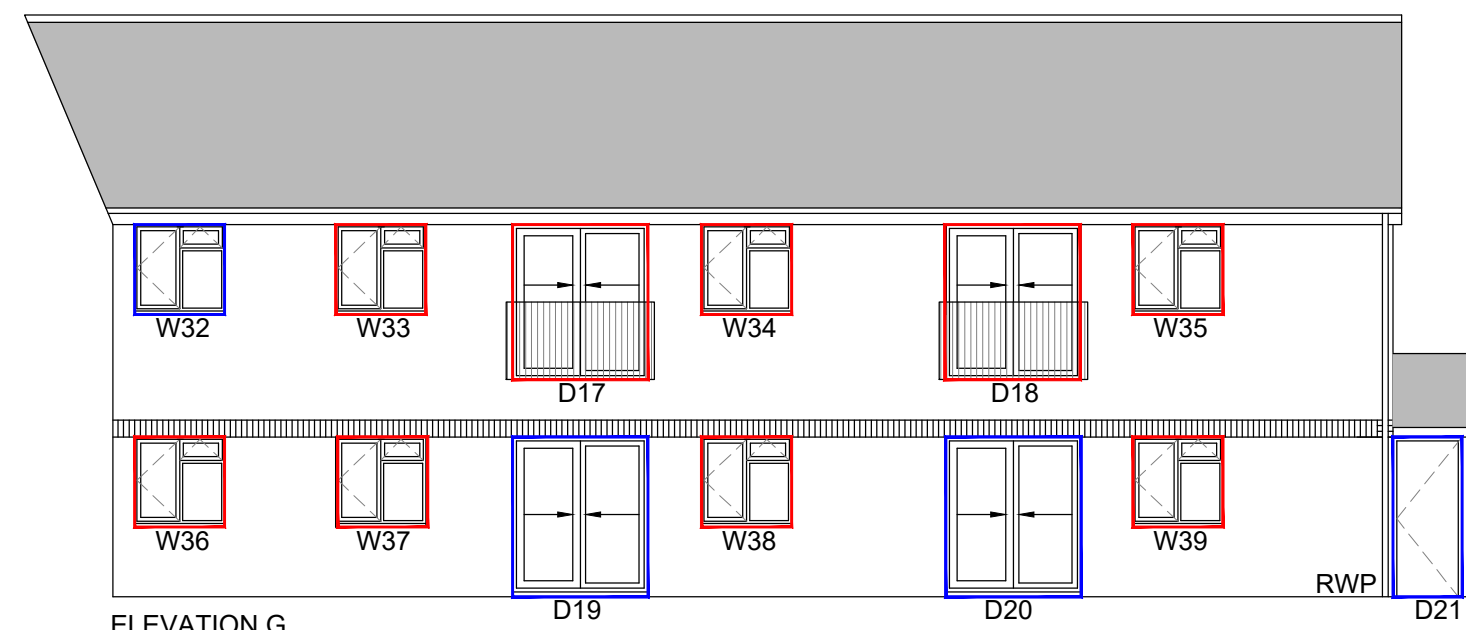

ELEVATION G
SOUTH FACING ELEVATION (INTERNAL COURTYARD)
1:100 SCALE

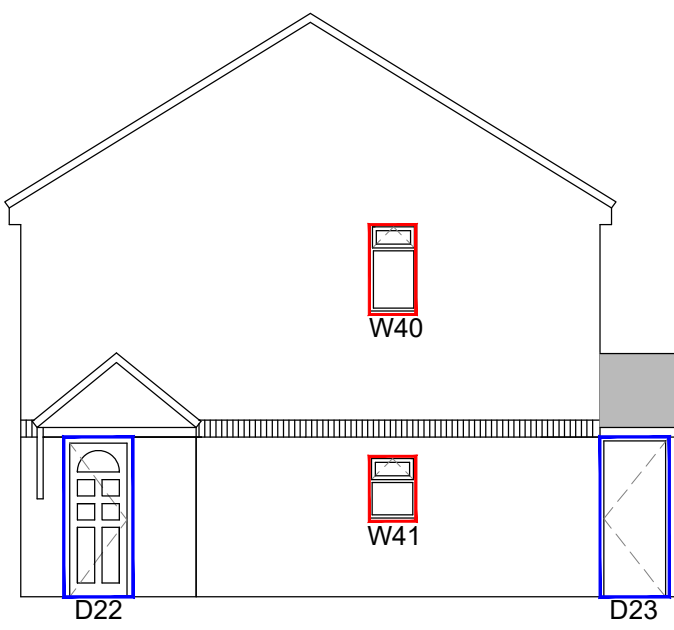


ELEVATION H
EAST FACING ELEVATION (GABLE END)
1:100 SCALE

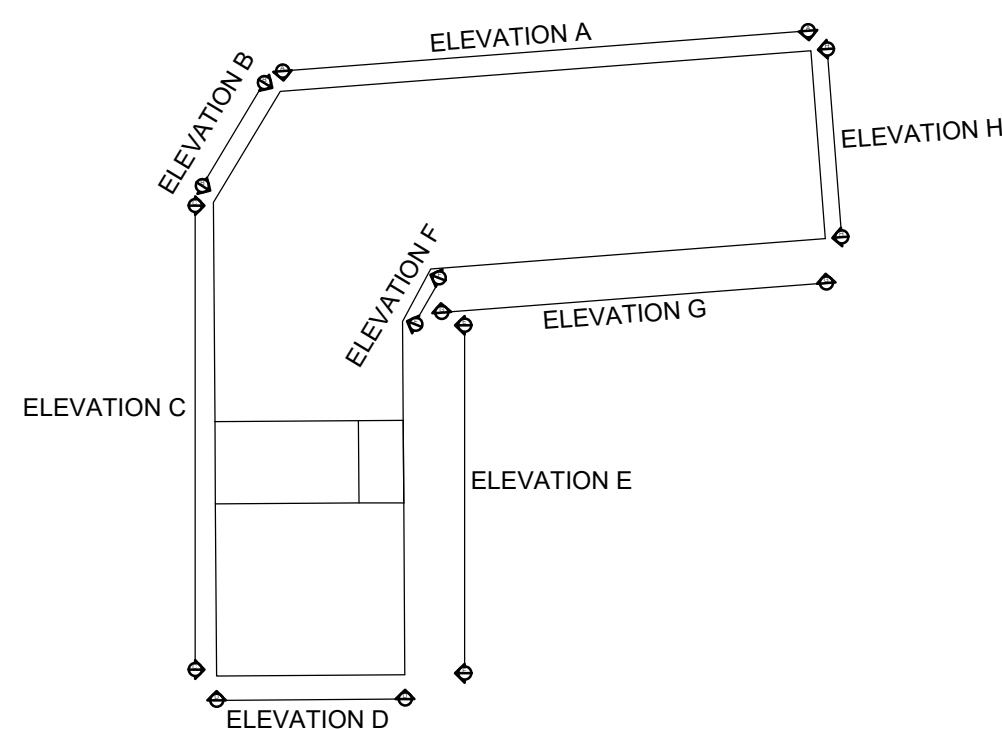

ELEVATION REFERENCE PLAN
NOT TO SCALE

Door/window Reference	Dimensions (Structural opening W v H)	Material	Type	Colour
D1	915 x 2115mm	COMPOSITE	STANDARD	GREEN
D2	915 x 2115mm	TIMBER	STANDARD	GREEN
D3	915 x 2115mm	TIMBER	STANDARD	GREEN
D4	915 x 2115mm	COMPOSITE	STANDARD	BLACK
D5	915 x 2115mm	COMPOSITE	STANDARD	GREEN
D6	915 x 2115mm	TIMBER	STANDARD	GREEN
D7	915 x 2115mm	COMPOSITE	STANDARD	DARK GREEN
D8	915 x 2115mm	COMPOSITE	STANDARD	GREEN
D9	915 x 2115mm	TIMBER	STANDARD	GREEN
D10	1780 x 2090mm	TIMBER	STANDARD	BROWN
D11	1780 x 2090mm	UPVC	SLIDING	WHITE
D12	1780 x 2090mm	UPVC	SLIDING	BROWN
D13	1780 x 2090mm	UPVC	SLIDING	BROWN
D14	1780 x 2090mm	UPVC	SLIDING	WHITE
D15	1780 x 2090mm	UPVC	SLIDING	WHITE
D16	1780 x 2090mm	UPVC	SLIDING	WHITE
D17	1780 x 2090mm	TIMBER	SLIDING	BROWN
D18	1780 x 2090mm	TIMBER	SLIDING	BROWN
D19	1780 x 2090mm	UPVC	SLIDING	WHITE
D20	915 x 2115mm	UPVC	SLIDING	WHITE
D21	915 x 2115mm	TIMBER	STANDARD	BROWN
D22	915 x 2115mm	TIMBER	STANDARD	BROWN
D23	915 x 2115mm	TIMBER	STANDARD	GREEN
W1	615 x 1190mm	TIMBER	CASEMENT	WHITE
W2	1190 x 1190mm	TIMBER	CASEMENT	WHITE
W3	1190 x 1190mm	TIMBER	CASEMENT	WHITE
W4	1190 x 1190mm	TIMBER	CASEMENT	WHITE
W5	615 x 1190mm	TIMBER	CASEMENT	WHITE
W6	1190 x 1190mm	UPVC	CASEMENT	WHITE
W7	615 x 1190mm	UPVC	CASEMENT	WHITE
W8	1190 x 1190mm	TIMBER	CASEMENT	WHITE
W9	1190 x 1190mm	TIMBER	CASEMENT	WHITE
W10	1190 x 1190mm	TIMBER	CASEMENT	WHITE
W11	615 x 1190mm	TIMBER	CASEMENT	WHITE
W12	1190 x 1190mm	TIMBER	CASEMENT	WHITE
W13	615 x 1190mm	TIMBER	CASEMENT	WHITE
W14	1190 x 1190mm	UPVC	CASEMENT	WHITE
W15	1190 x 1190mm	TIMBER	CASEMENT	WHITE
W16	1190 x 1190mm	TIMBER	CASEMENT	WHITE
W17	615 x 1190mm	TIMBER	CASEMENT	WHITE
W18	1190 x 1190mm	TIMBER	CASEMENT	WHITE
W19	1190 x 1190mm	TIMBER	CASEMENT	WHITE
W20	1190 x 1190mm	TIMBER	CASEMENT	WHITE
W21	615 x 1190mm	TIMBER	CASEMENT	WHITE
W22	1190 x 1190mm	TIMBER	CASEMENT	WHITE
W23	615 x 1190mm	TIMBER	CASEMENT	WHITE
W24	1190 x 1190mm	TIMBER	CASEMENT	GREEN
W25	1190 x 1190mm	TIMBER	CASEMENT	GREEN
W26	615 x 1190mm	TIMBER	CASEMENT	WHITE
W27	615 x 1190mm	TIMBER	CASEMENT	GREEN
W28	1190 x 1190mm	TIMBER	CASEMENT	WHITE
W29	1190 x 1190mm	TIMBER	CASEMENT	WHITE
W30	1190 x 1190mm	TIMBER	CASEMENT	GREEN
W31	615 x 1190mm	TIMBER	CASEMENT	WHITE
W32	1190 x 1190mm	UPVC	CASEMENT	WHITE
W33	1190 x 1190mm	TIMBER	CASEMENT	WHITE
W34	1190 x 1190mm	TIMBER	CASEMENT	WHITE
W35	1190 x 1190mm	TIMBER	CASEMENT	WHITE
W36	1190 x 1190mm	TIMBER	CASEMENT	WHITE
W37	1190 x 1190mm	TIMBER	CASEMENT	WHITE
W38	1190 x 1190mm	TIMBER	CASEMENT	WHITE
W39	1190 x 1190mm	TIMBER	CASEMENT	WHITE
W40	615 x 1190mm	TIMBER	CASEMENT	WHITE
W41	615 x 1190mm	TIMBER	CASEMENT	WHITE

- All windows & doors highlighted in **RED** to be replaced
- All windows & doors highlighted in **BLUE** to be retained

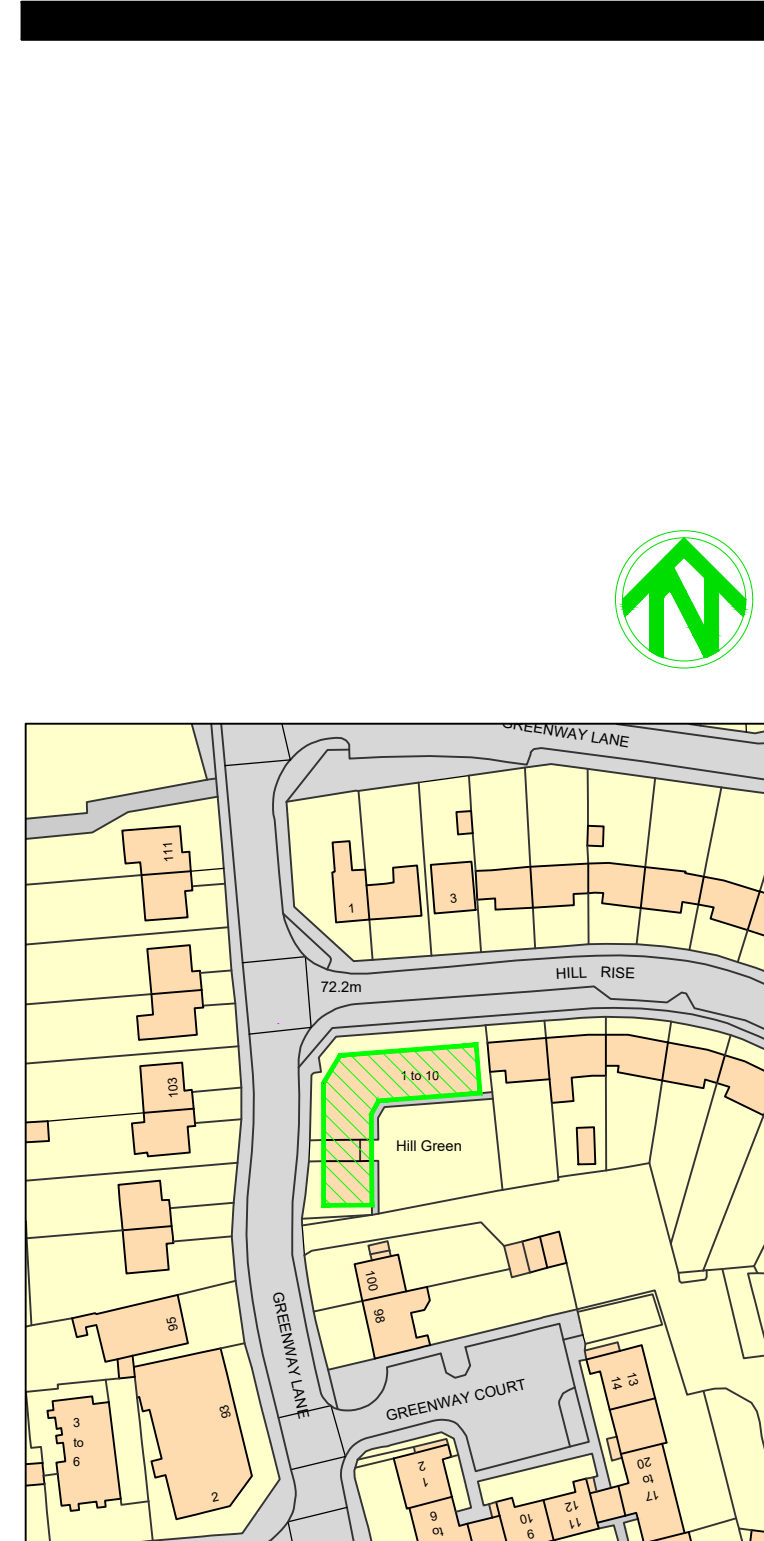

SITE PLAN
1:1250 SCALE

Notes
Please see drawings:
128-PEV-XX-XX-DR-B-0100 &
128-PEV-XX-XX-DR-B-0101 for site plans

Revision	Date	Drn	Chk
P01	Planning	04.03.26	ROM TGR

Client
SOVEREIGN NETWORK GROUP

Project
PROPOSED WINDOW & DOOR REPLACEMENT

Drawing Title
**EXISTING ELEVATIONS
FLATS 1-10 HILL GREEN, GREENWAY LANE
CHIPPENHAM, SN15 1FE**

Suitability Status
S2 - Suitable for Information

Job No. **260128** Scale **AS STATED** Size **@ A2** Rev **P01**

Drawing Number
260128-PEV-XX-XX-DR-B-1000
Project Code - Originator - Zone - Level - Type - Role - Number

**PICK
EVERARD**

T 0345 045 0050 www.pickeverard.co.uk
This drawing is issued for the sole and exclusive use of the intended recipient and is subject to copyright in favour of Pick Everard. Pick Everard does not accept any responsibility or liability whatsoever for its use by a person other than the intended recipient.