



CDM: Significant Hazards

Health and Safety hazards are identified by the designer as abnormal in pursuance of the current Construction Design and Management regulations. It is assumed that all works will be carried out by competent & adequately resourced contractor(s) working to safe systems of work.

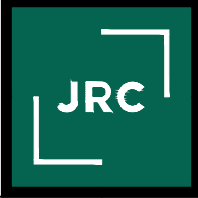


General Notes

- DO NOT SCALE FROM THIS DRAWING FOR CONSTRUCTION. Scaling from this drawing or obtaining dimensions electronically may not provide accurate information and should be avoided, therefore work only from figured dimensions and contact JRC Consulting Engineers.
- This drawing is to be read in conjunction with all other relevant Architect's, Engineers & Specialist drawings, details, Specification and the relevant Health and Safety Plan (as appropriate to the project). All discrepancies to be reported to the Engineer immediately for verification.

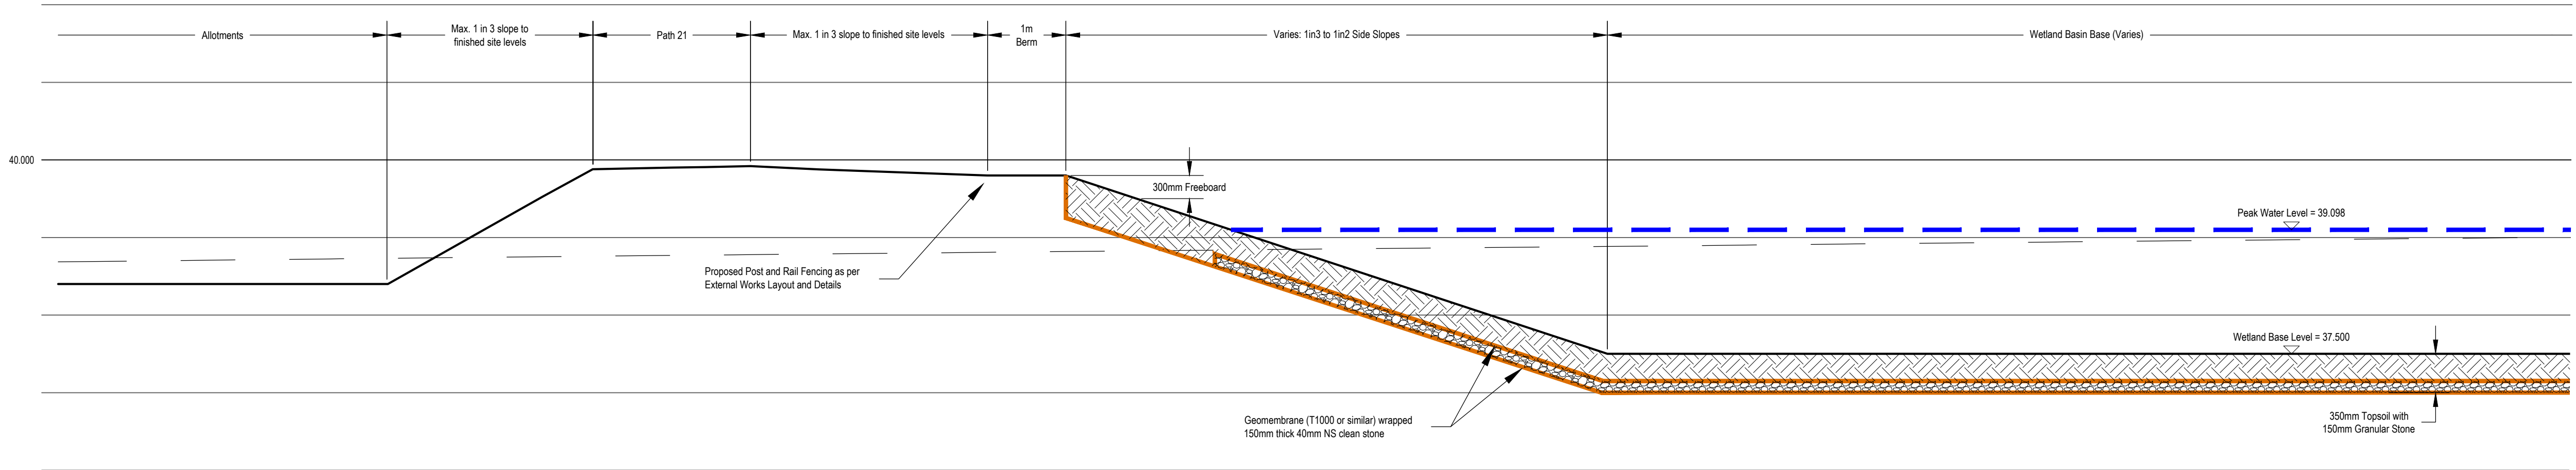

WETLAND BASIN 3 SECTION B-B
1:50

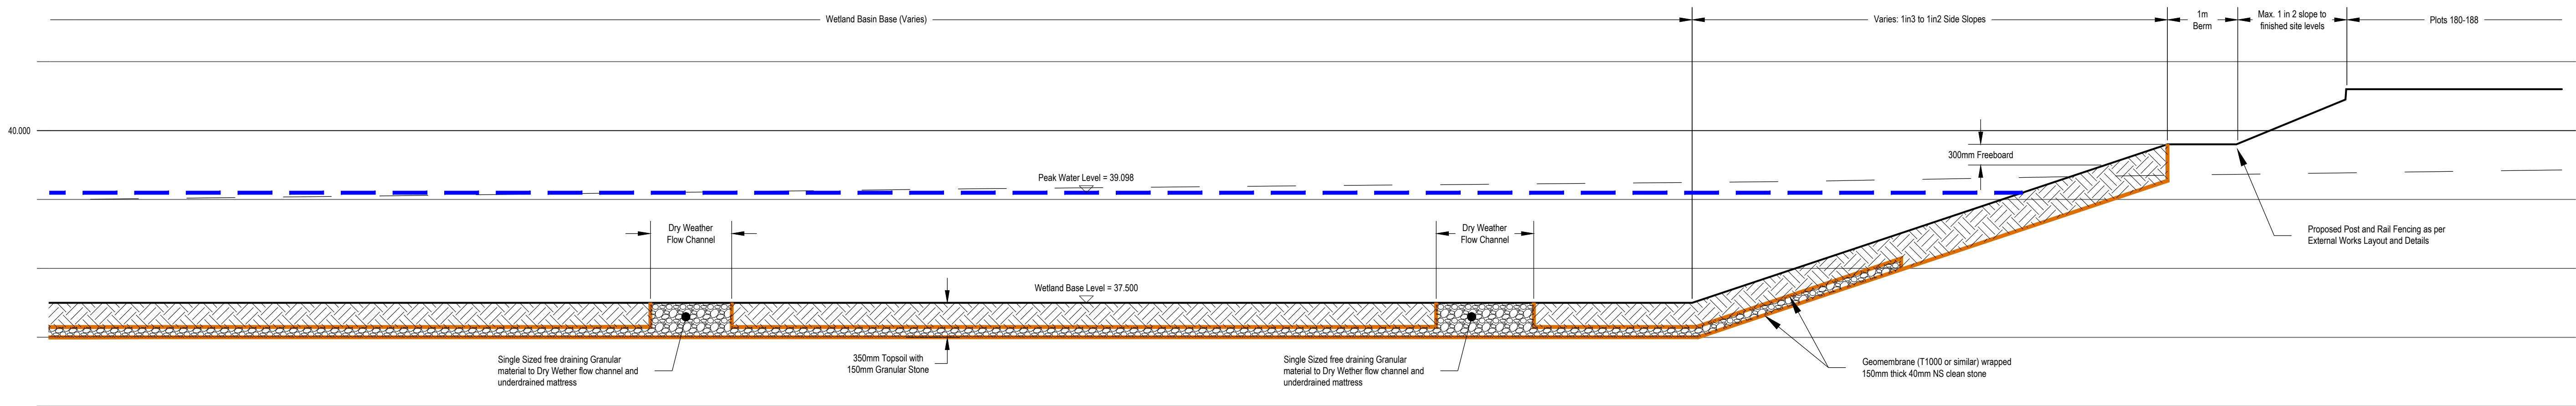

WETLAND BASIN 3 SECTION B-B CONTINUATION
1:50

Drawing to be read in conjunction with Drainage Layout, Details and Specifications and Hydraulic Calculations

Drawing to be read in conjunction with External works Layout for reference to Post and Rail Fencing with Gate access for maintenance and inspections.

Wetland Basins to be planted in accordance with Landscape Architects Layout and specifications

TA1	18.07.25	First Issue	JDC	DWJP
REV.	DATE	DETAILS	BY	CHK.



DRAWING STATUS FOR TECHNICAL APPROVAL

PROJECT RESIDENTIAL DEVELOPMENT
ELM GROVE
TROWBRIDGE

CLIENT REDROW

DRAWING TITLE WETLAND BASIN 3
SECTIONS
SHEET 2

SCALE @ A1 0m 1:50 2.5m	SIZE A1	DATE JUL 25
----------------------------	------------	----------------

PROJECT NUMBER 1960	DRAWING NUMBER 2598	REVISION TA1
------------------------	------------------------	-----------------