


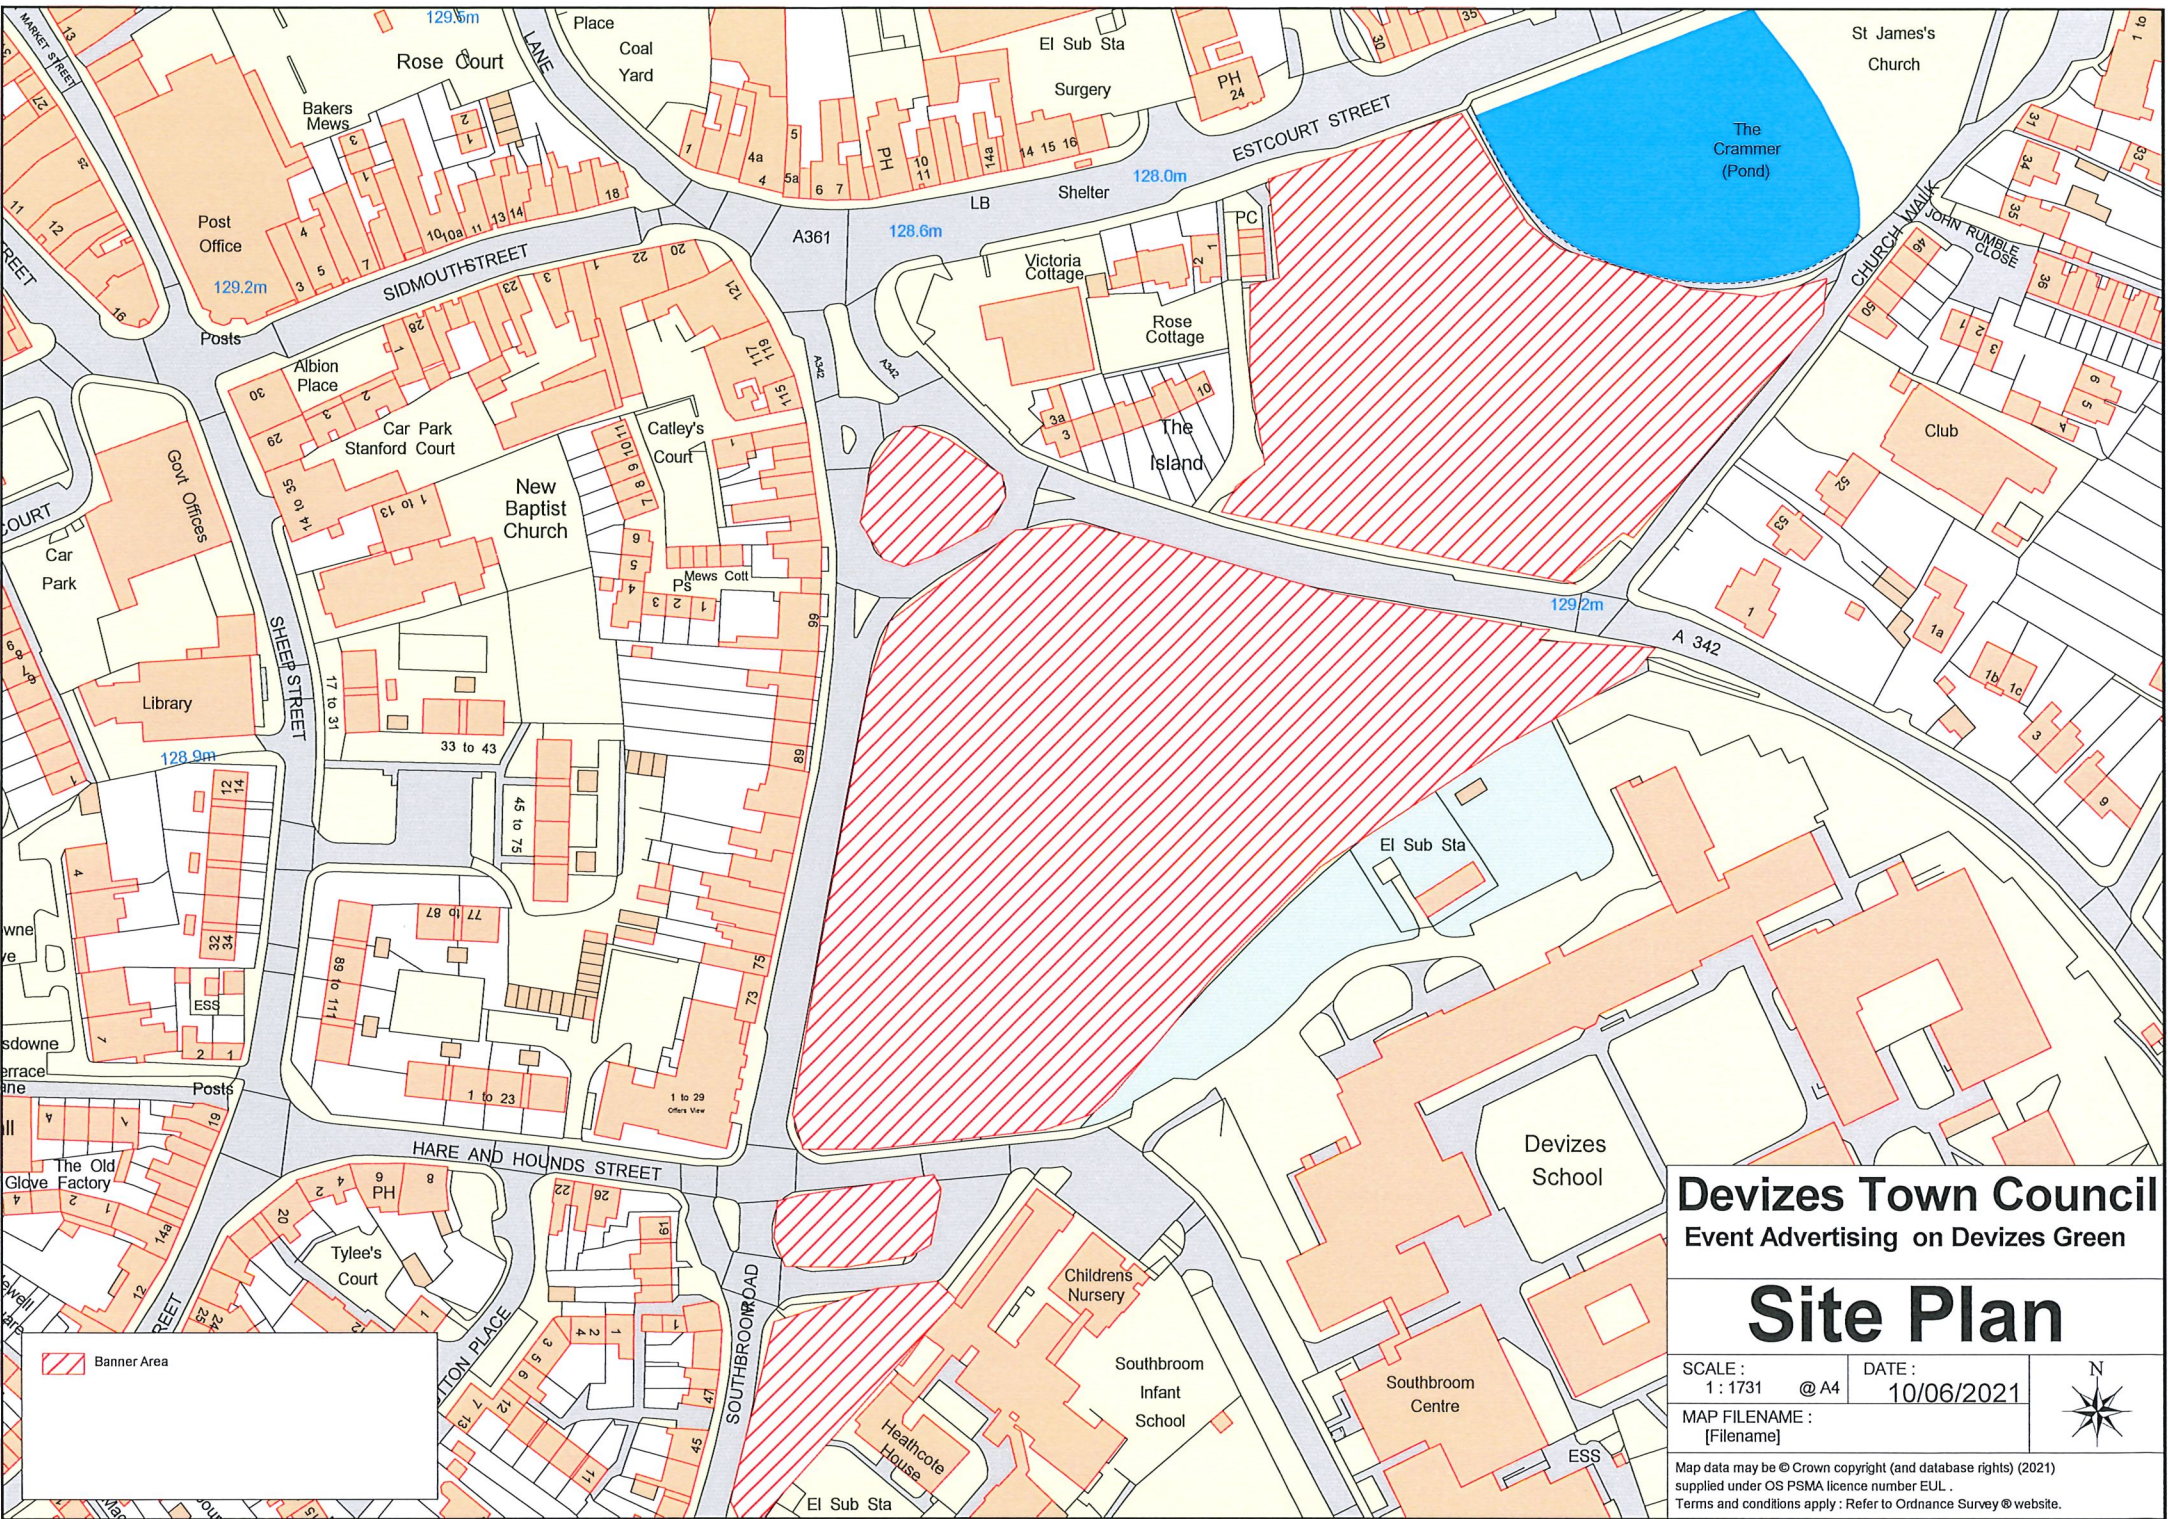

Devizes Town Council
Event Advertising on Devizes Green

Site Plan

SCALE : 1 : 1731 @ A4 DATE : 10/06/2021

MAP FILENAME :
[Filename]



Map data may be © Crown copyright (and database rights) (2021)
supplied under OS PSMA licence number EUL .
Terms and conditions apply : Refer to Ordnance Survey @website.