


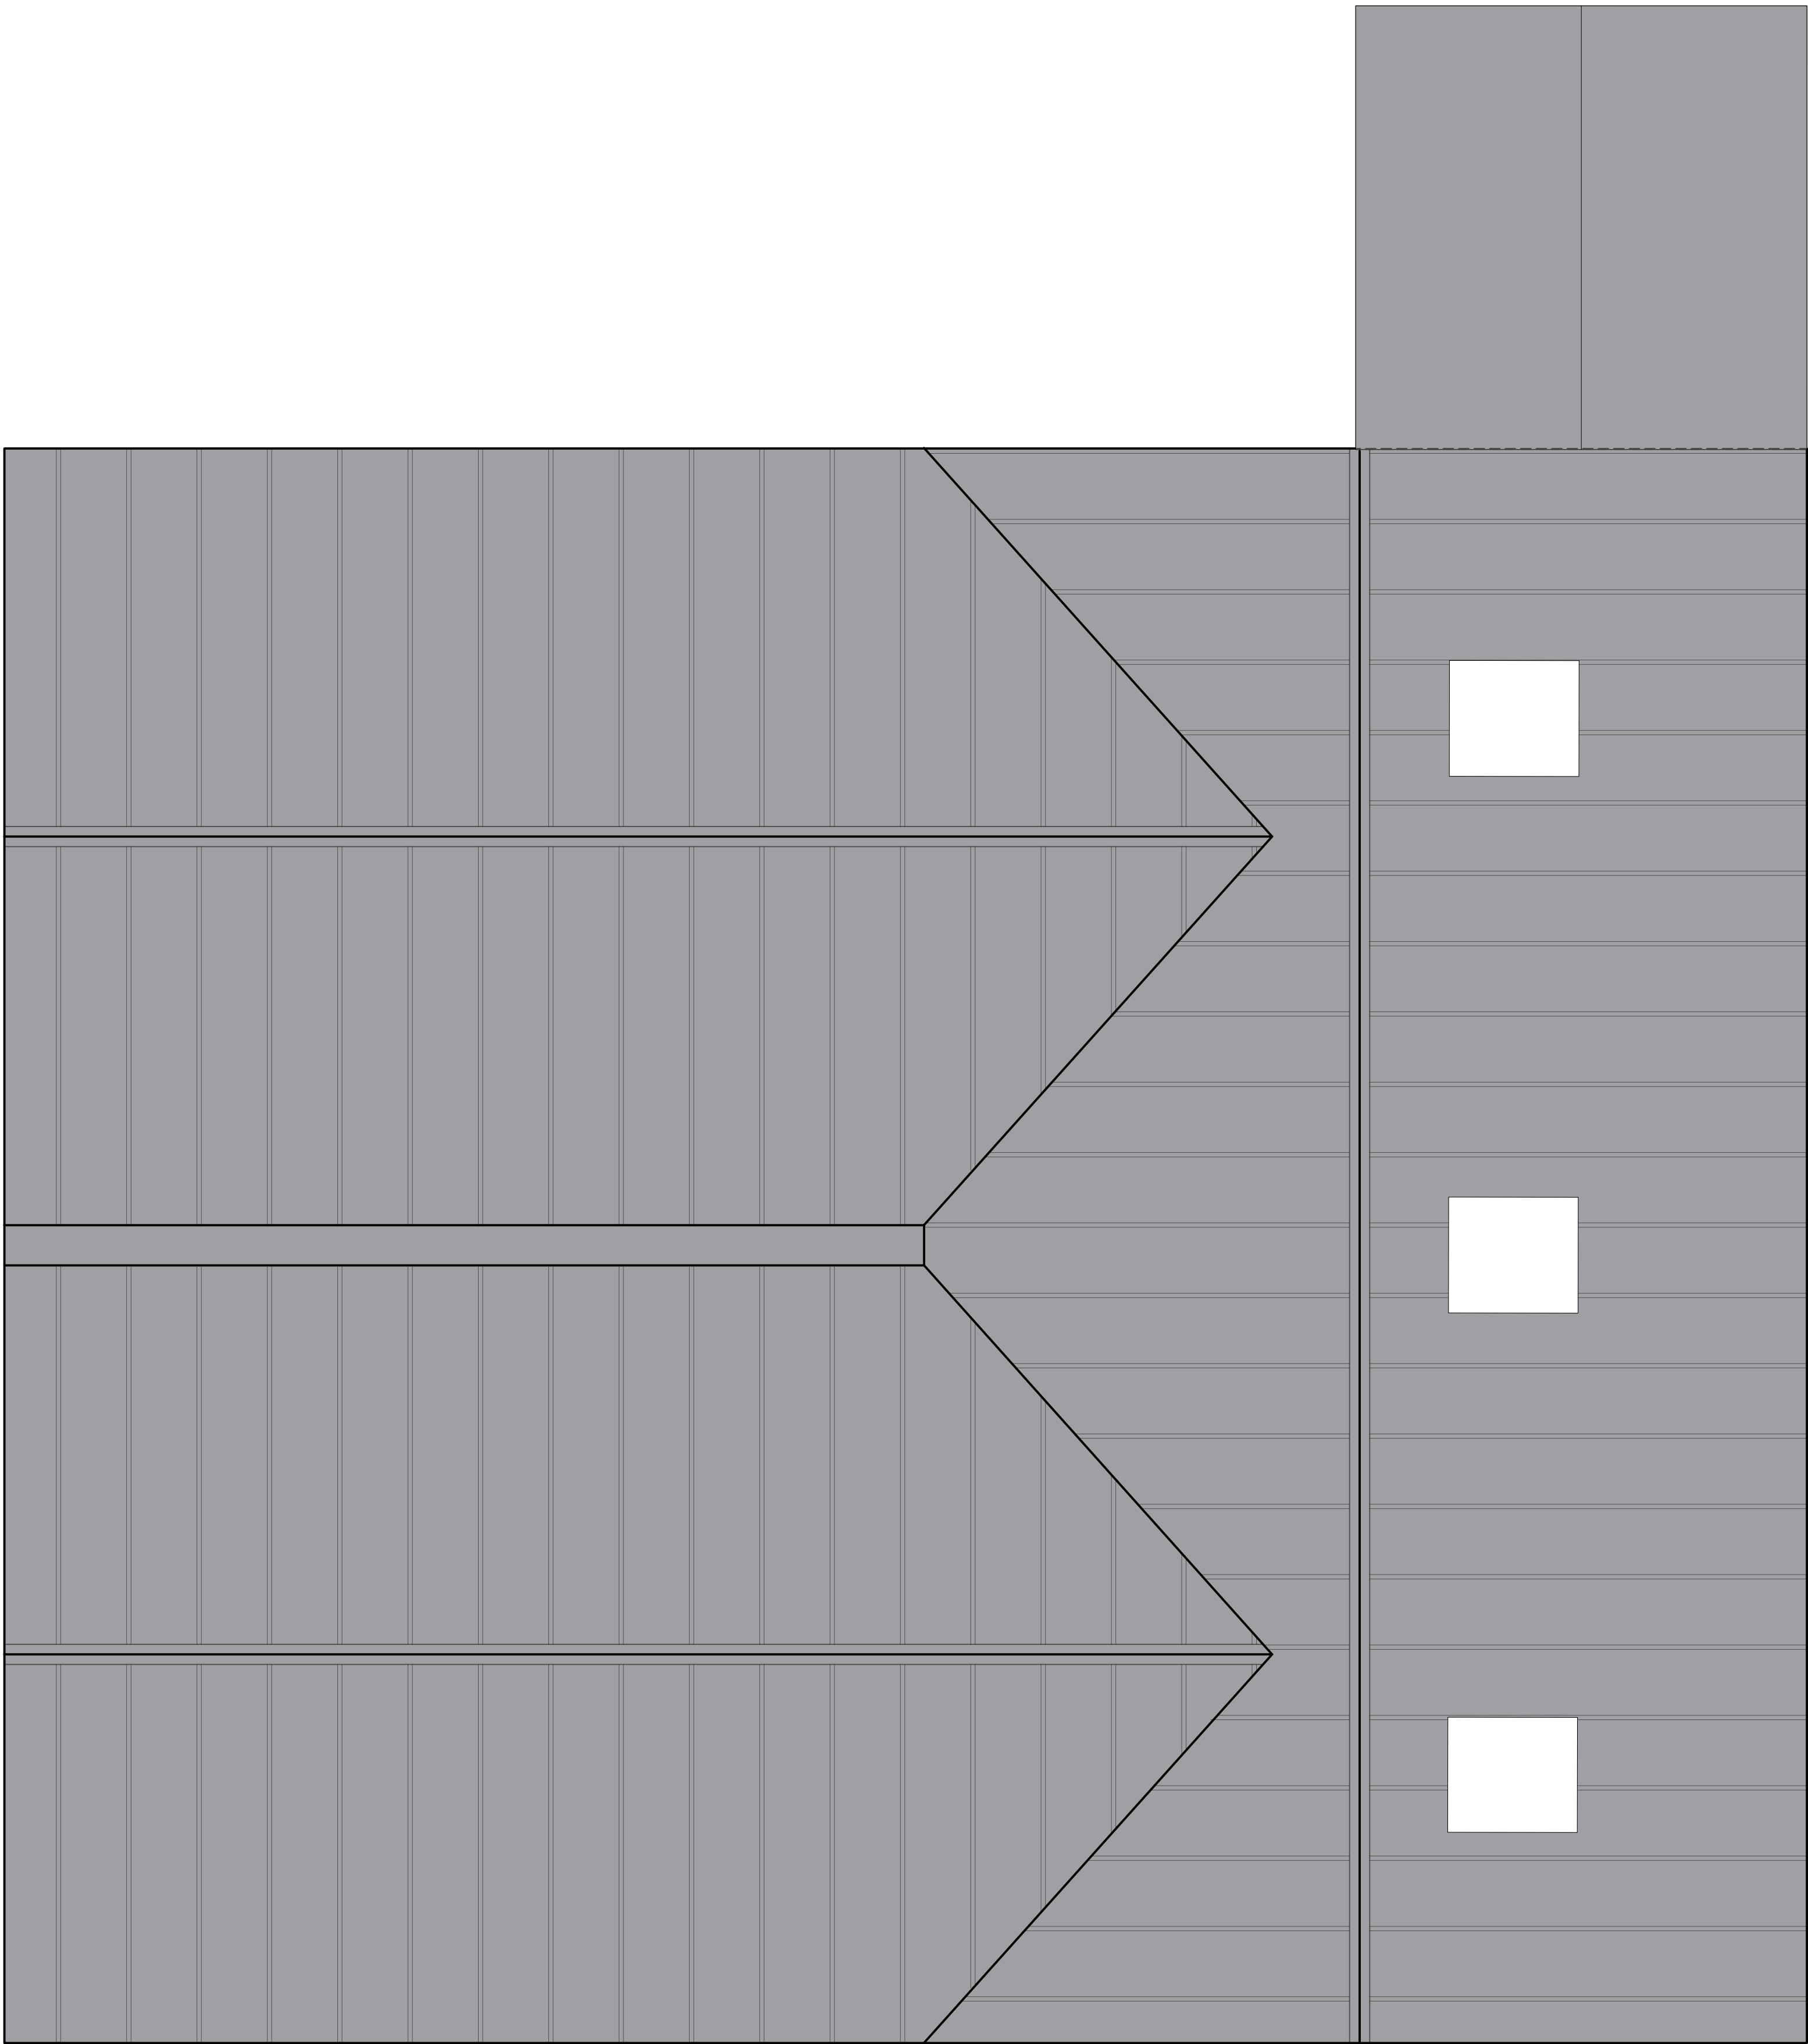

SCALE MEASUREMENTS SHOWN IN METRES.
ACCURACY OF SCALE CAN ONLY BE ASSURED ON
PROPERLY CALIBRATED MACHINERY

Revisions		
A	14-04-26	Scale bar revised.
B	19-06-26	Building reduced in size.

VERITY & BEVERLEY

ARCHITECTS DESIGNERS

The Coach House | 4 The Chipping | Tetbury | Glos. | GL8 8ET
Telephone 01666 503516 | www.verity-beverley.co.uk

HOLFORD ARMS, KNOCKDOWN	
ALTERATIONS	
FUNCTION ROOM ROOF PLAN AS PROPOSED	
Scale: 1:50	25.1598/33	
Date: Nov 2025	
Drawn: DLS	
Size: A1	
Revision	
A	B	