
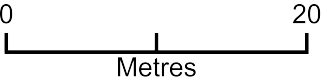


Proposed site plan

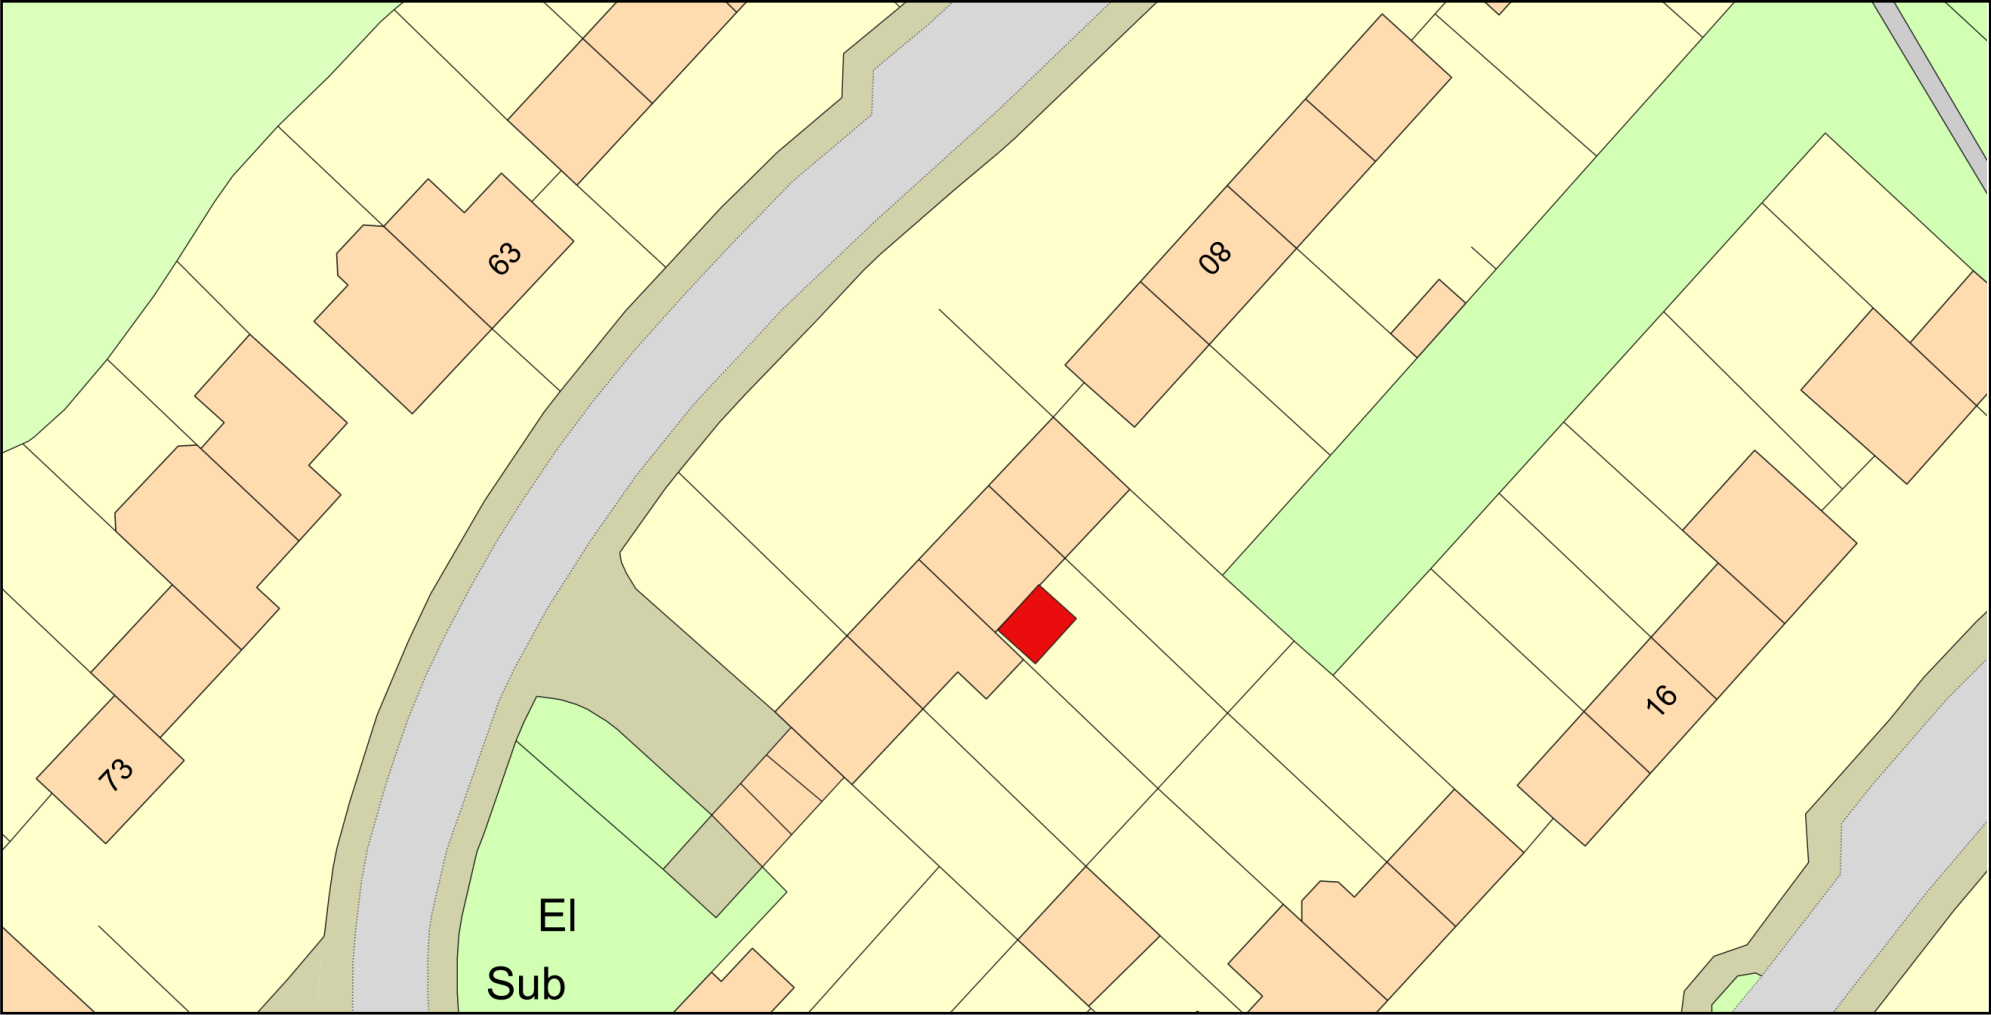

Plan Produced for: Robert Bird
Date Produced: 16 Jul 2026
Plan Reference Number: TQRQM26197145907591
Scale: 1:500 @ A4