




SIDE NORTH WEST ELEVATION

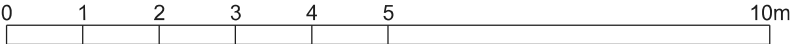

Scale 1:100

NICK MATTHEWS Surveying Ltd
Dysart House Church Lane Worton Devizes SN10 5SH
07769 704733 hello@nickmatthewssurveying.co.uk
www.nickmatthewssurveying.co.uk

Chartered Building Surveyor


Rev

Date

Details

28 LICKHILL ROAD CALNE WILTS SN11 9DE

Proposed works for Jack and Hannah Boarer

Existing Side Elevation

date June 2026 scale 1:100 @ A3 drawn NM checked NM status survey

2608

S/12

• ©