


Site Plan - Existing

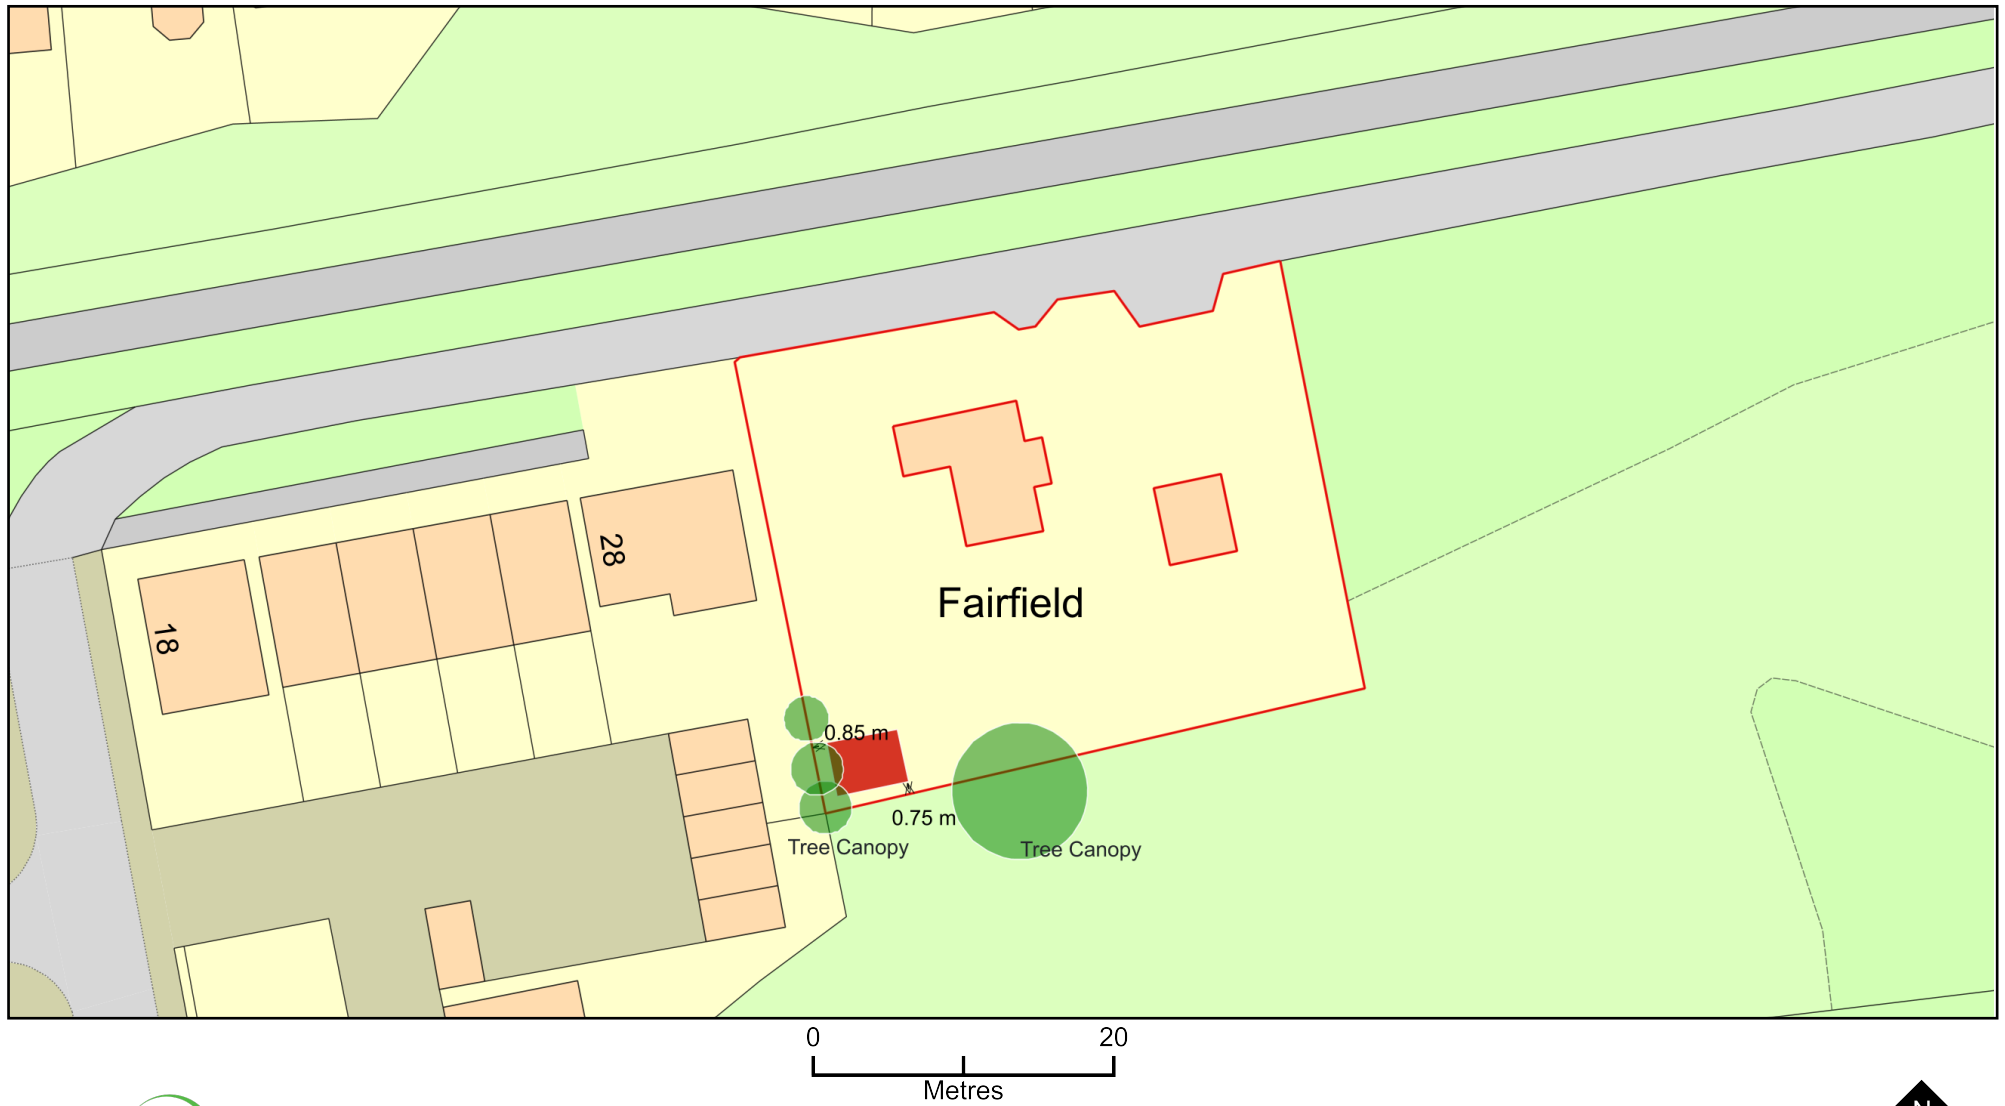

Plan Produced for: Kevin Pfister

Date Produced: 21 Jul 2026

Plan Reference Number: TQRQM26202141521476

Scale: 1:500 @ A4

© Crown copyright and database rights 2025 OS 100042766