


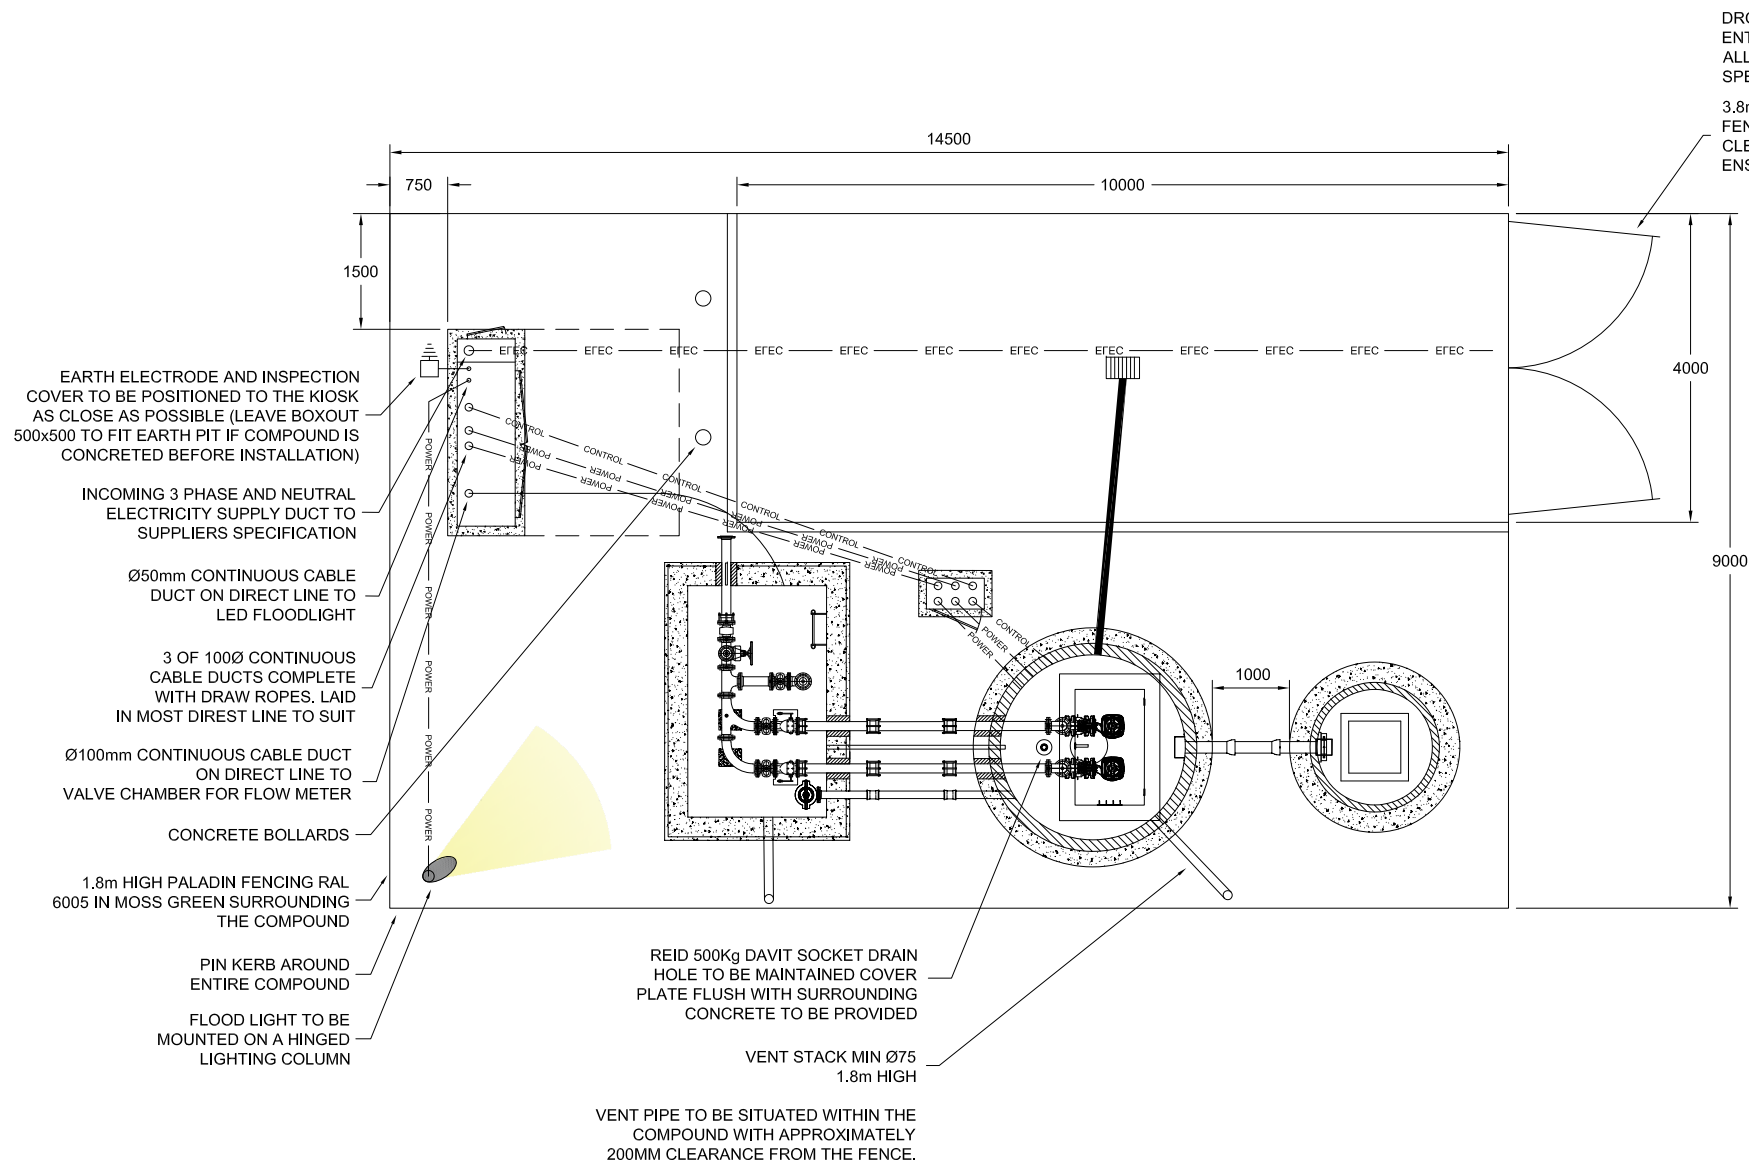

- A DO NOT SCALE.
- B ALL DIMENSIONS IN MILLIMETRES, ALL INVERTS IN METRES AOD, UNLESS OTHERWISE STATED.
- C ALL CIVIL WORK BY OTHERS INCLUDING MAKING GOOD AROUND PIPES AFTER INSTALLATION, BENCHING, FIXING ACCESS COVERS AND LAYING CABLE DUCTS.
- D REINFORCING BARS TO BE 75mm MIN. BELOW SURFACE, STRUCTURAL DETAIL ILLUSTRATIVE ONLY, MAY BE WORKED TO FOR DIMENSIONS BUT ADVANTAGE HAVE NO DETAIL INVOLVEMENT.
- E BENCHING TO BE FORMED AS LAID DOWN IN CODES FOR ADOPTION AND TO LOCAL/ADOPTING AUTHORITY SPECIFICATIONS.
- F BENCHING TO BE FORMED AFTER PUMP INSTALLATION.
- G ALL DUCTS 100 I.D. MIN. COMPLETE WITH DRAW ROPES AND AVOIDING ACUTE CHANGES OF DIRECTION. SERVICE DUCTS TO SUPPLIERS SPECIFICATIONS
- H DIRECTION OF DUCTS SHOWN DIAGRAMMATICALLY - ALL DUCTS TO BE LAID ON MOST DIRECT LINE TO SUIT SERVICE BEING CARRIED.
- I SITE PLAN ILLUSTRATIVE IF NO SPECIFIC DETAILS PREVIOUSLY PROVIDED.
- J LEVEL CONTROLS SHOWN NOTIONALLY, TO BE POSITIONED AWAY FROM OBSTRUCTIONS, LEVELS READILY ADJUSTABLE AFTER INSTALLATION.
- K CIVIL WORKS ARE INDICATIVE AND SHOULD NOT BE USED FOR CONSTRUCTION.
- L GALVANIZED MILD STEEL VENT STACK WITH A MINIMUM DIAMETER OF 100mm FITTED WITH A MILD STEEL MESH AT THE TOP; WHERE LOCATED IN A FENCED COMPOUND THE VENT STACK SHOULD TERMINATE AT THE SAME HEIGHT AS THE BOUNDARY FENCING OR IN RESIDENTIAL AREAS THE STACK CAN BE A MINIMUM OF 100mm OR UP TO THE HEIGHT OF THE FENCE WITH A SWAN NECK.
- M COVERS TO BE CAPABLE OF BEING LIFTED WITH AN EFFORT NOT EXCEEDING 25Kg
- N ALL FITTINGS TO BE STAINLESS STEEL

A01	TYPICAL DRAWING	LC	CS	28/02/2025
REV	DESCRIPTION	BY	CHK'D	DATE



CLIENT: ADVANTAGE PUMPING SOLUTIONS			
PROJECT: TYPICAL DRAWING			
DRAWING TITLE: INDEPENDENT WATER NETWORKS SINGLE STATION SITE LAYOUT			
SCALE: 1:100	DRAWN: LC	CHECKED: CS	DATE: 28/02/2025
DRAWING NUMBER: STD/SL/1553		REVISION: A01	

This drawing and any article produced according to the details hereon is the property of Advantage Pumping Solutions, Hull. It is supplied on the express terms that it is to be treated as Private and Confidential and is not to be copied or communicated to a Third Party without this Company's written consent