


BLOCK/SITE PLAN
 AREA 130m x 130m A3
 SCALE 1:500
 CENTRE COORDINATES: 395577, 180392

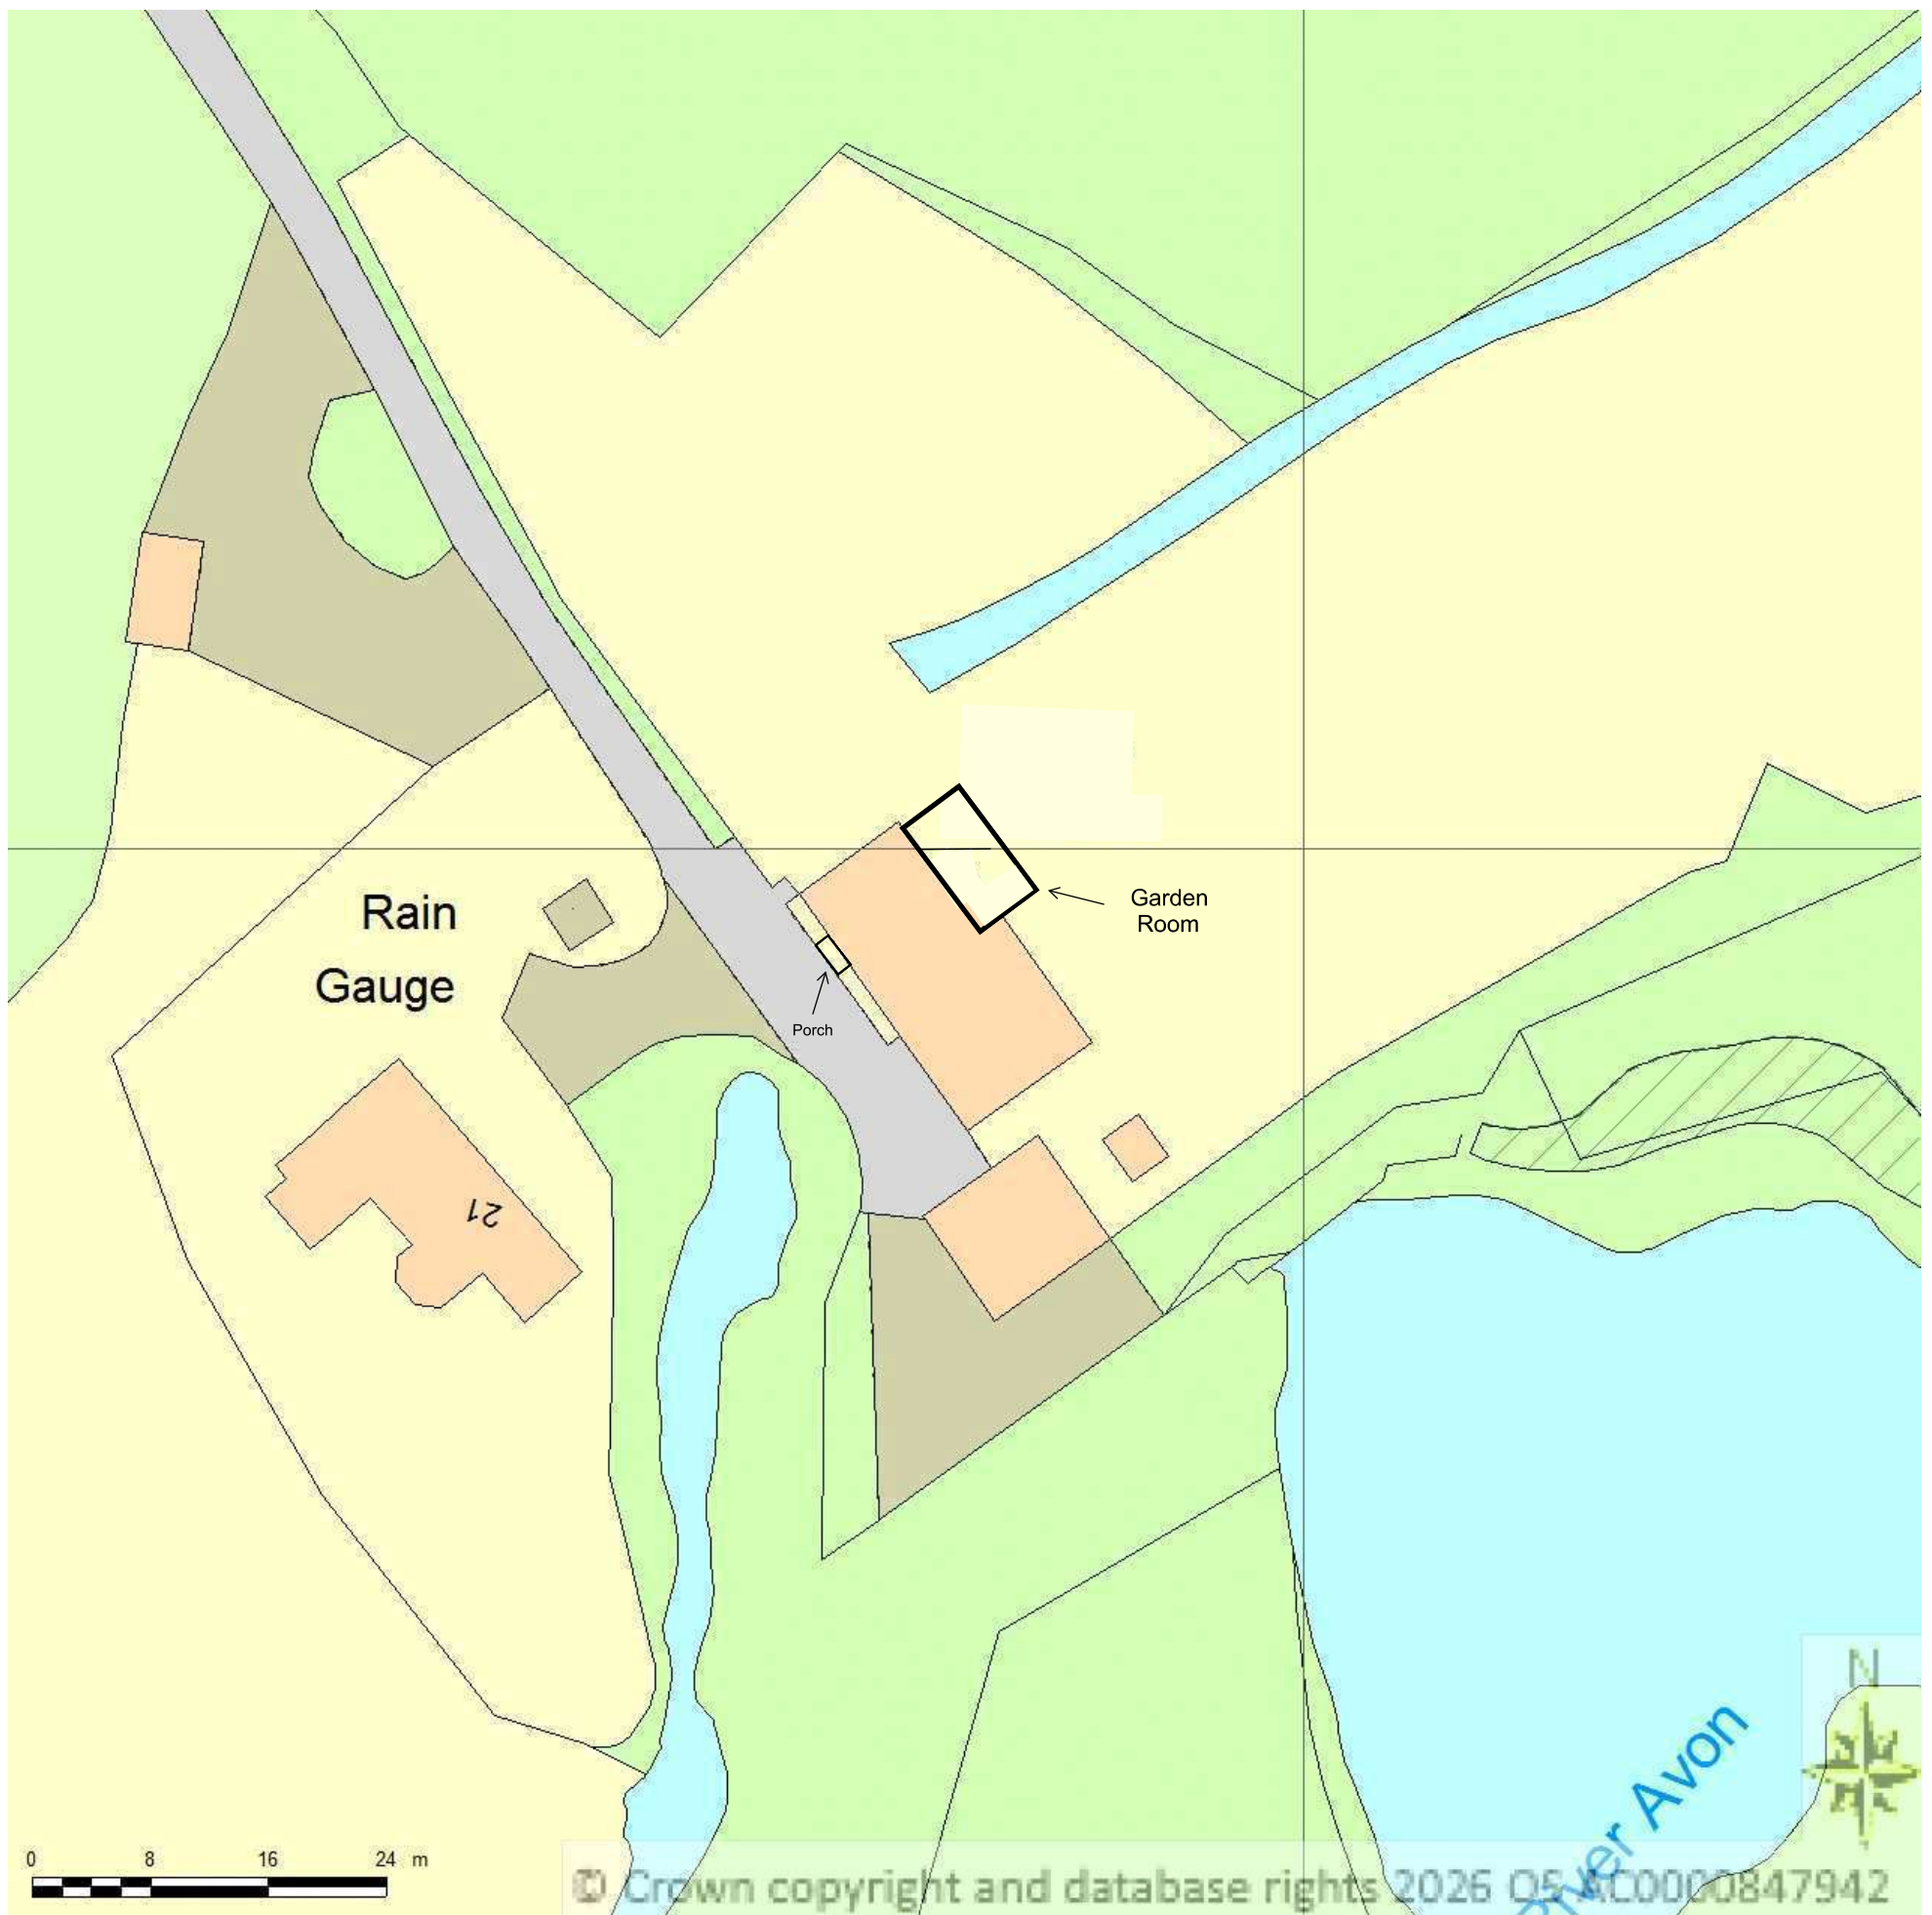

Supplied by Streetwise Maps Ltd
www.streetwise.net
 Licence No: AC0000847942
 31/05/2026 17:24:21