


Calne Bowls Club SN11 8RJ
Clubhouse improvement
Existing Front Elevation Drawings
16/7/2026
DWG No. CBC 1
A3 Scale 1:100

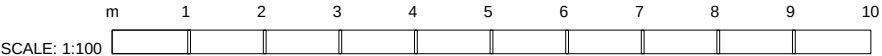

North West (Bowls Green) Elevation

