


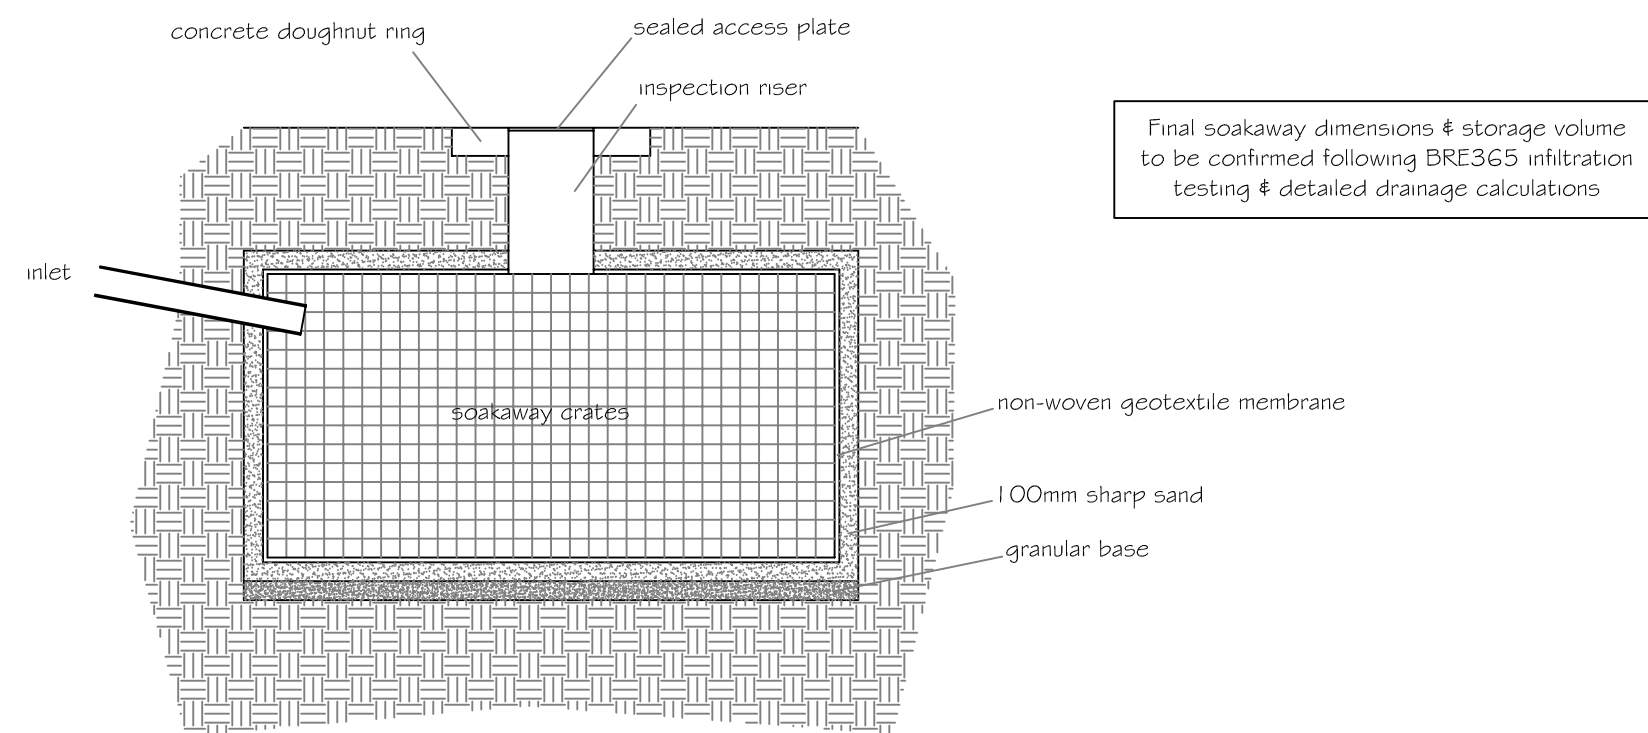

SECTION THROUGH SOAKAWAY


- Surface water
- Foul water
- Greywater
- Rainwater Harvester overflow

Soft landscape area to remain permeable to aid filtration

Exceedance flows directed away from the building and retained on site

All surface water directed to on-site filtration system

The water bore hole prognosis, Environment Agency guidance and approved document H all require the bore hole to be located at least 50m from, and upslope of, the foul drainage field.

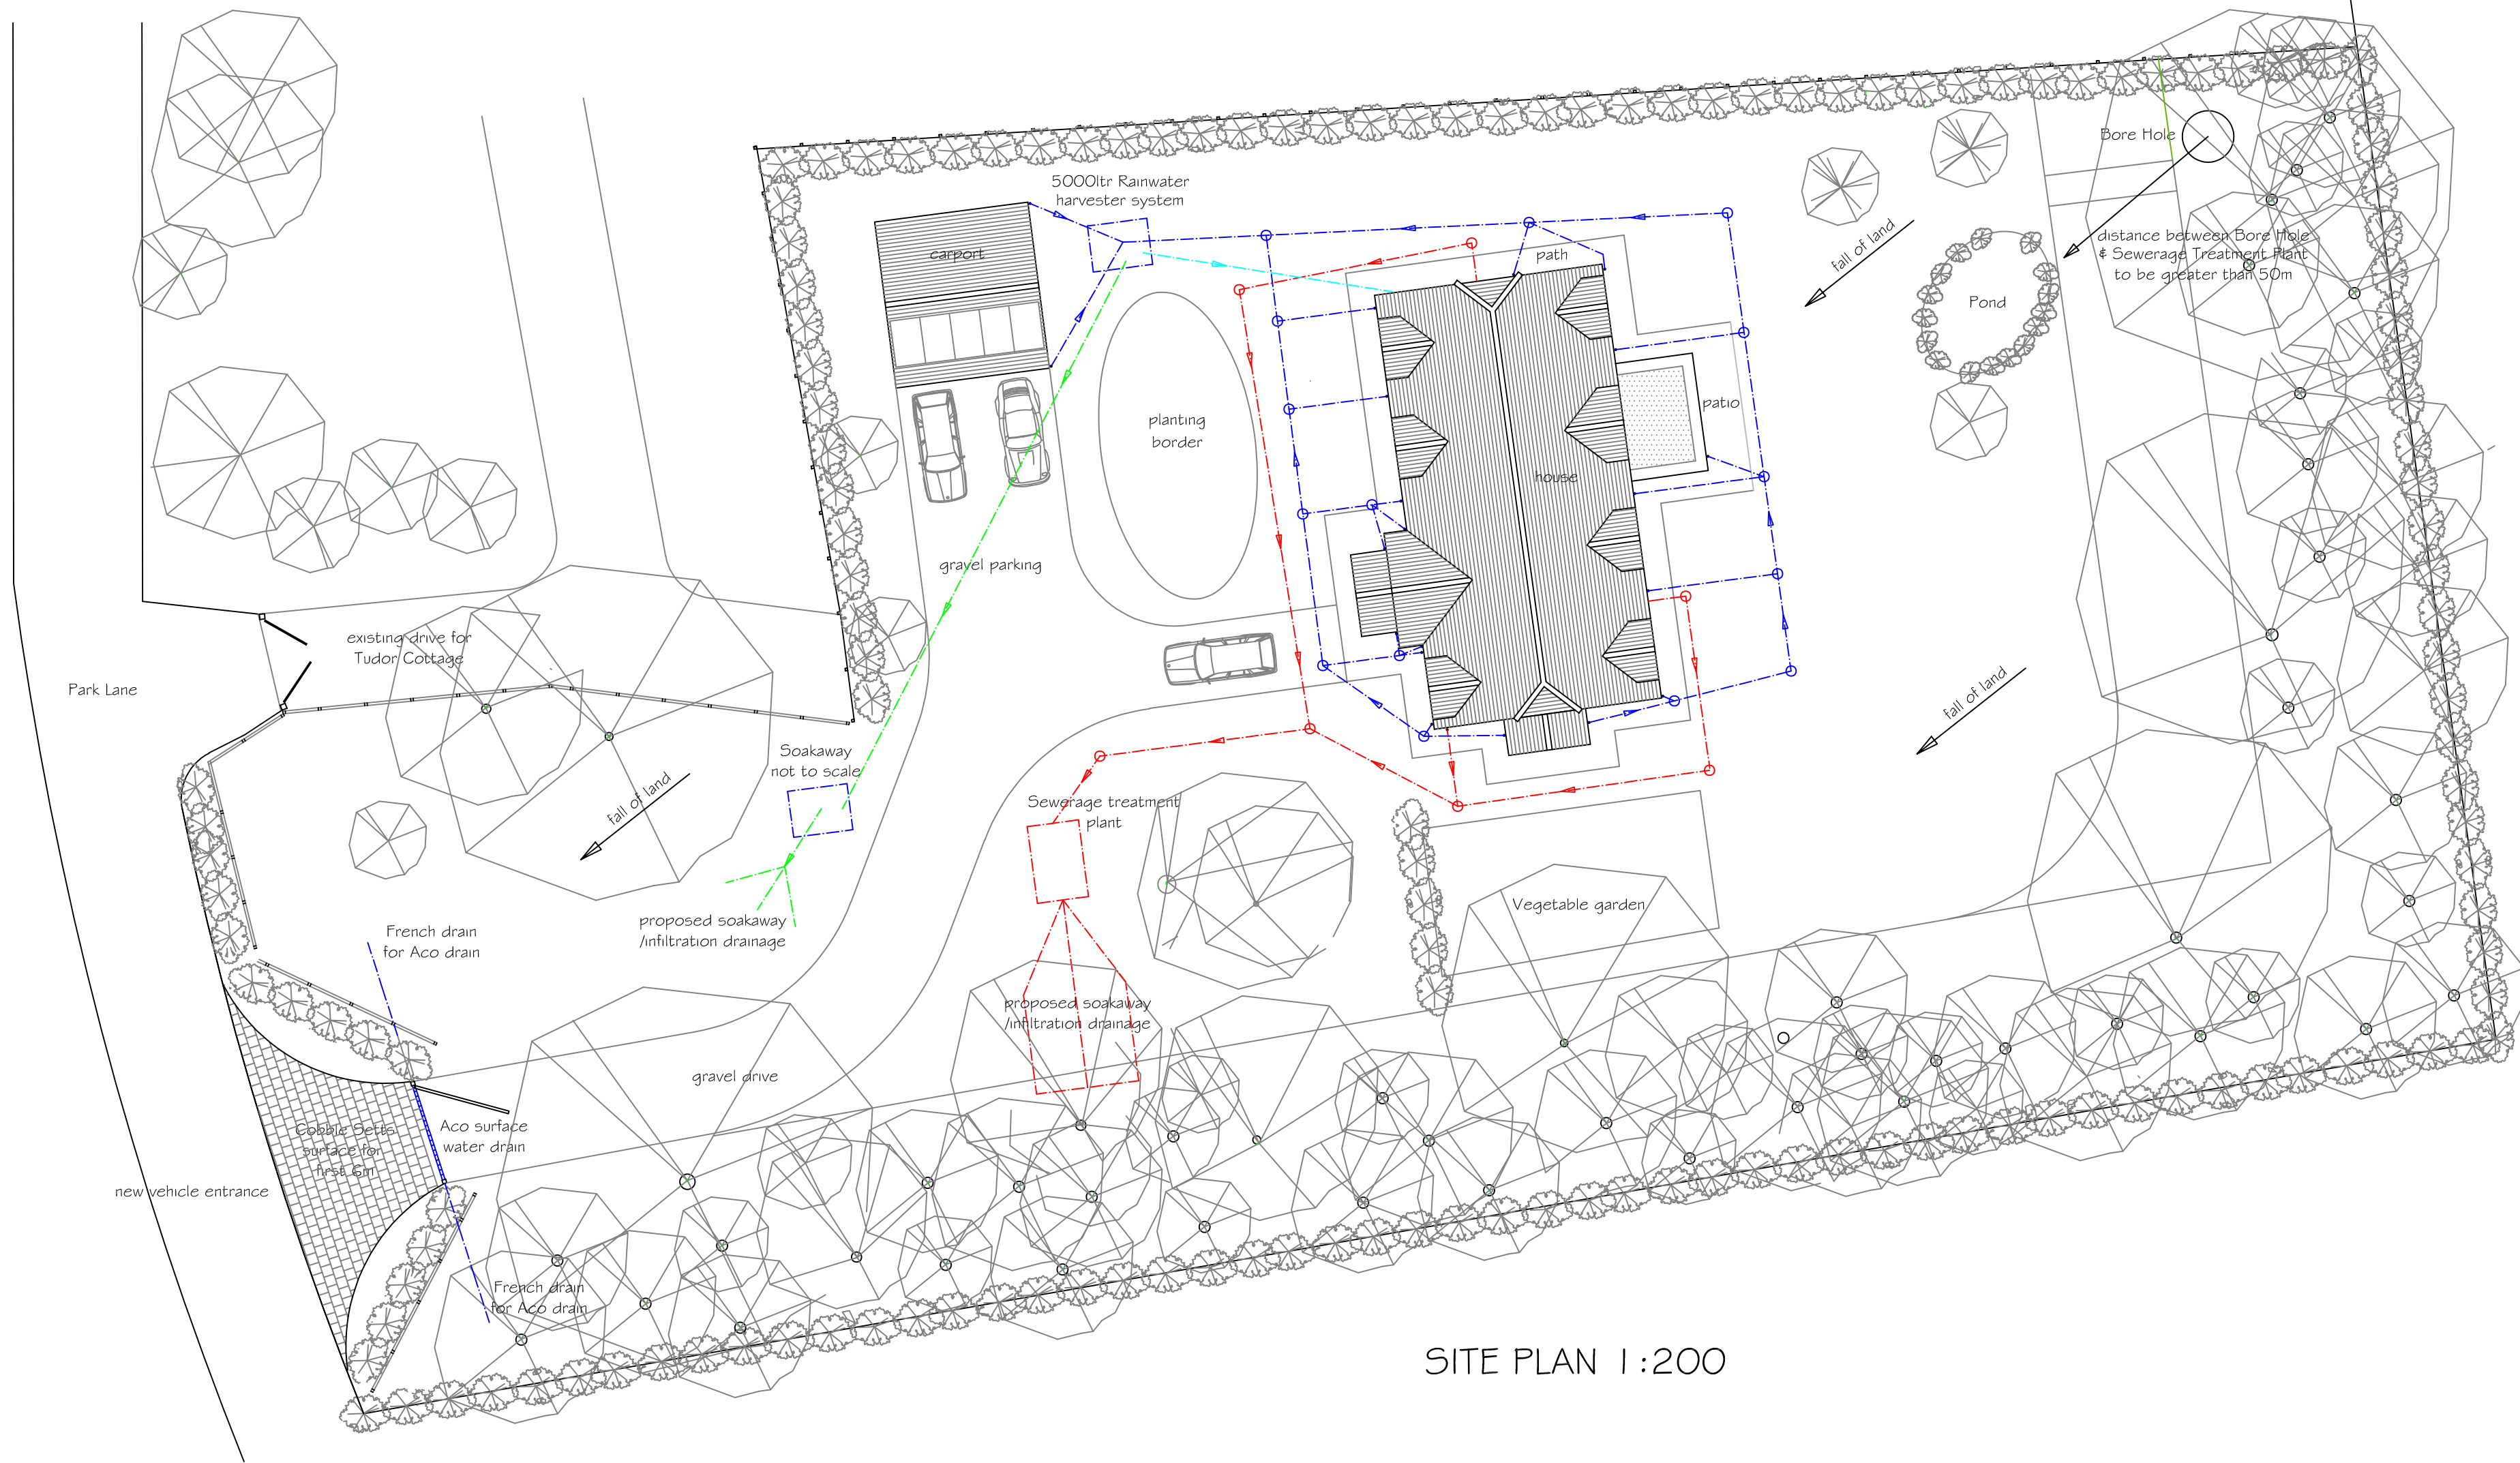

SITE PLAN 1:200

Issue 4 Section through surface water drain added, pond relocated
Issue 3 Soakaway moved & section added
Issue 2 Changes made

SJF PLANNING
& DESIGN SERVICE

01225 782078 simon@thebell@gmail.com



PROPOSED DWELLING & GARAGE

CLIENT MR R WILLIS

LOCATION LAND ADJACENT TO
TUDOR COTTAGE
PARK LANE
CHERRILL
SN11 8XN

TITLE PROPOSED DRAINAGE PLAN

DRG NO	ISSUE	DATE
2607-12	4	APRIL 2026

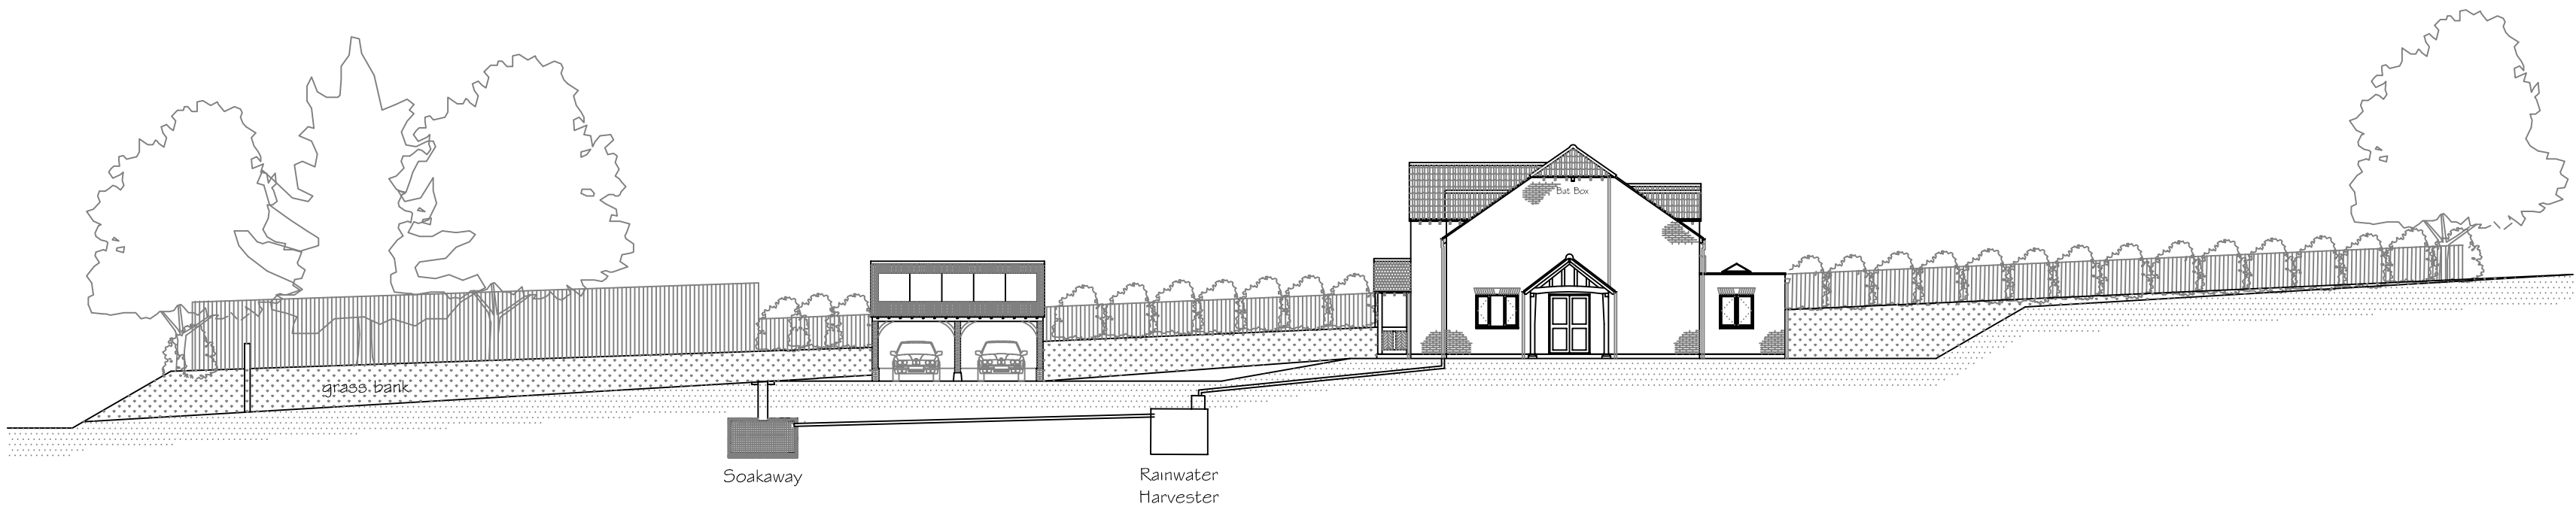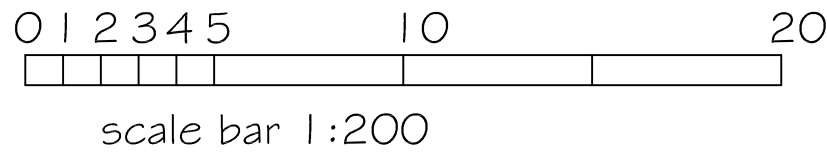

PROPOSED SECTION THROUGH SURFACE WATER DRAIN 1:200