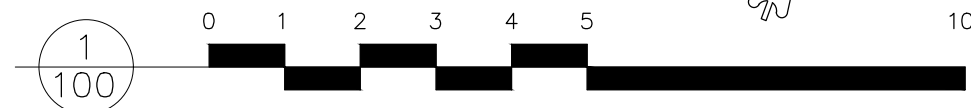
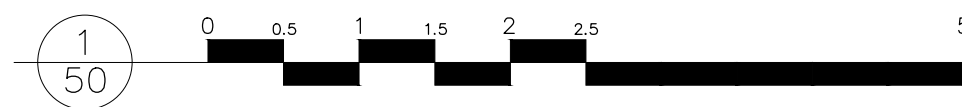
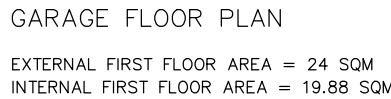


© COPYRIGHT IN THIS DRAWING AND WORK EXECUTED IS AND REMAINS THE PROPERTY OF SCANDIA-HUS LIMITED AND OR ITS SUBSIDIARIES IN ACCORDANCE WITH THE PROVISIONS OF THE COPYRIGHT ACT. PERMISSION TO PRODUCE COPIES OR MODIFIED DRAWINGS IN WHOLE OR IN PART FOR ANY PURPOSE SHOULD BE OBTAINED FROM SCANDIA-HUS LIMITED & ANY SUCH REPRODUCTIONS SHOULD INCLUDE THIS & THE FOREGOING STATEMENT

[illegible]


SCANDIA-HUS BUSINESS PARK,
FELCOURT ROAD, FELCOURT, EAST GRINSTEAD,
WEST SUSSEX, RH19 2LP : TEL 01342 838060

FOR	MR. & MRS. JUNGO
SITE	LAND ADJ. TO THE ORCHIDS TYTHERLEY ROAD, WINTERSLOW SALISBURY, SP5 1PZ

TITLE

PROPOSED GARAGE
FLOOR PLANS &
ELEVATIONS
SECTION AA

C/No. 451432	O/No.	SCALE 1:100, 1:50@A2
DRAWN CC	DRAWING NUMBER GX01	
DATE 12/25	REV A	