



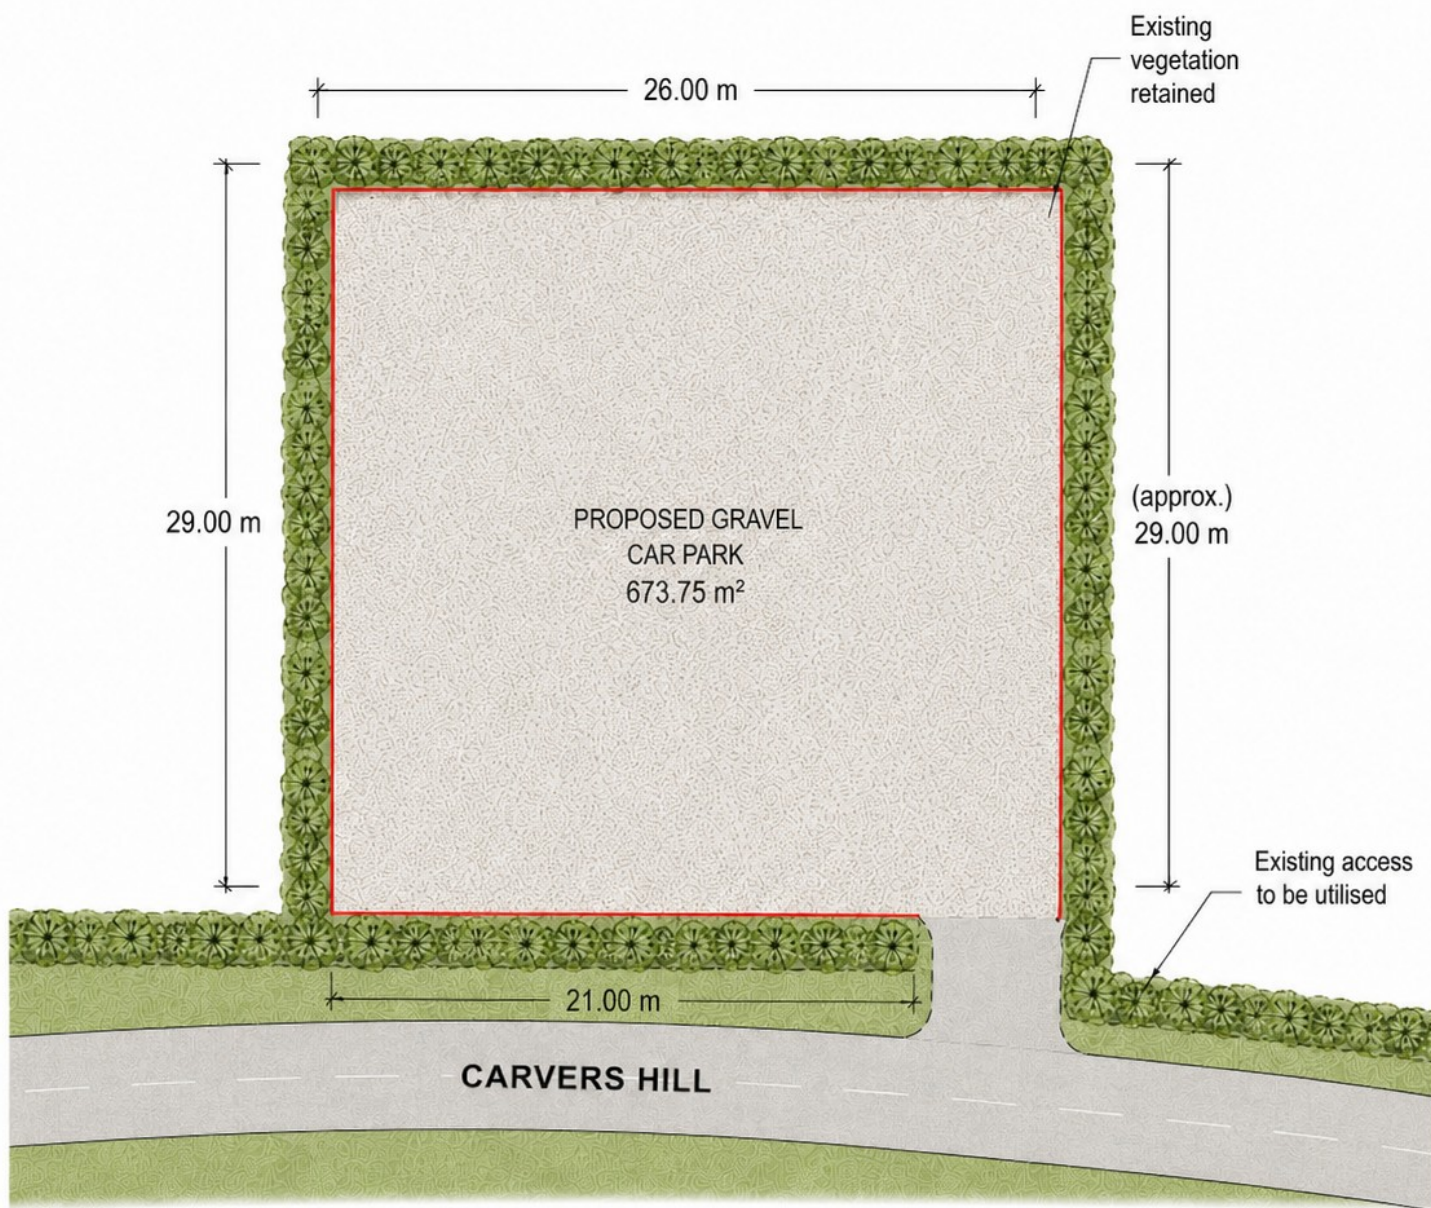

PROPOSED SITE PLAN

SCALE 1:250

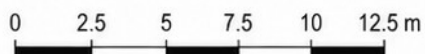

LEGEND

- Site Boundary
-  Gravel Surface
-  Existing Access / Track
-  Existing Vegetation / Hedge

SITE AREA SCHEDULE

Total Site Area: 673.75 m²
(0.0674 ha)

Site area measured within
red line boundary