


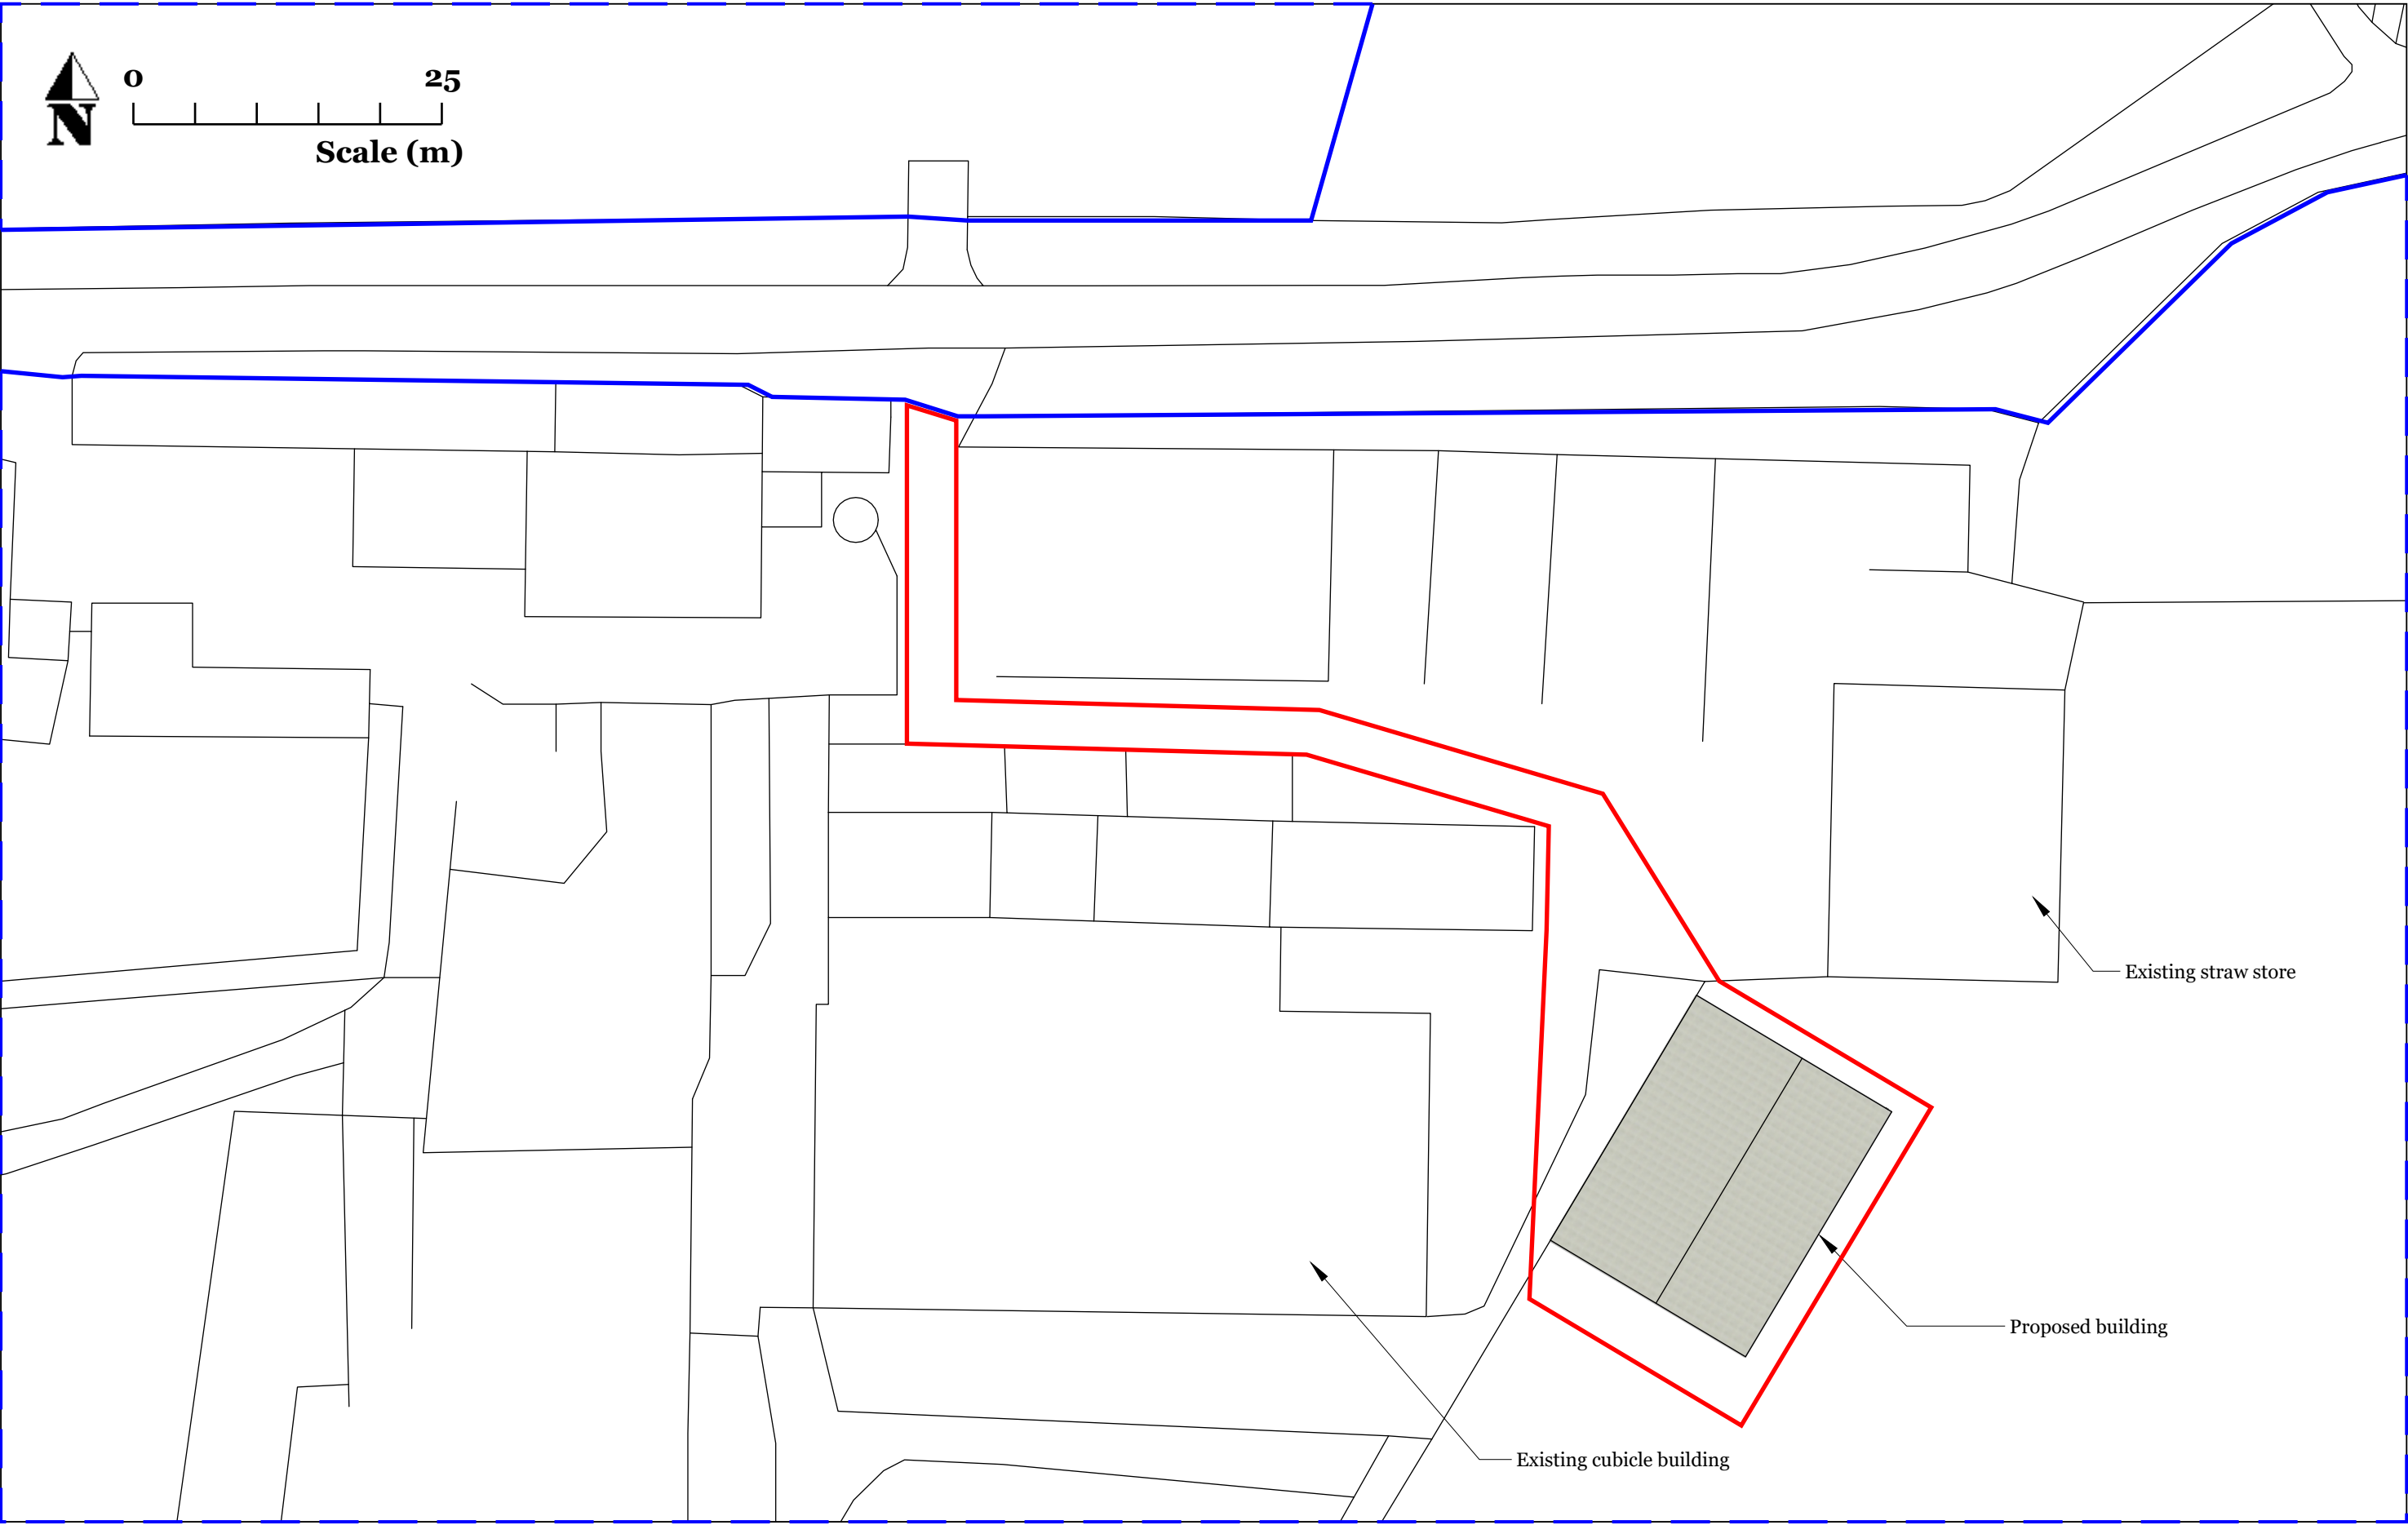

 Symonds & Sampson ESTABLISHED 1858	Site Address: Lugmarsh Farm East Knoyle Salisbury SP3 6BX	Fodder & Machinery Store	Drawing #: 26-046 Drawn Date: 14/08/2026 Drawn by: DF Scale 1:500 on A3 Paper	REVISIONS		
					MM/DD/YY	REMARKS
	Client: RJ Curtis	Proposed Site Plan		A	14/08/2026	Ownership Boundary amended
				B	14/08/2026	Site Boundary amended
				C	--/--/--	...
				D	--/--/--	...
				E	--/--/--	...