


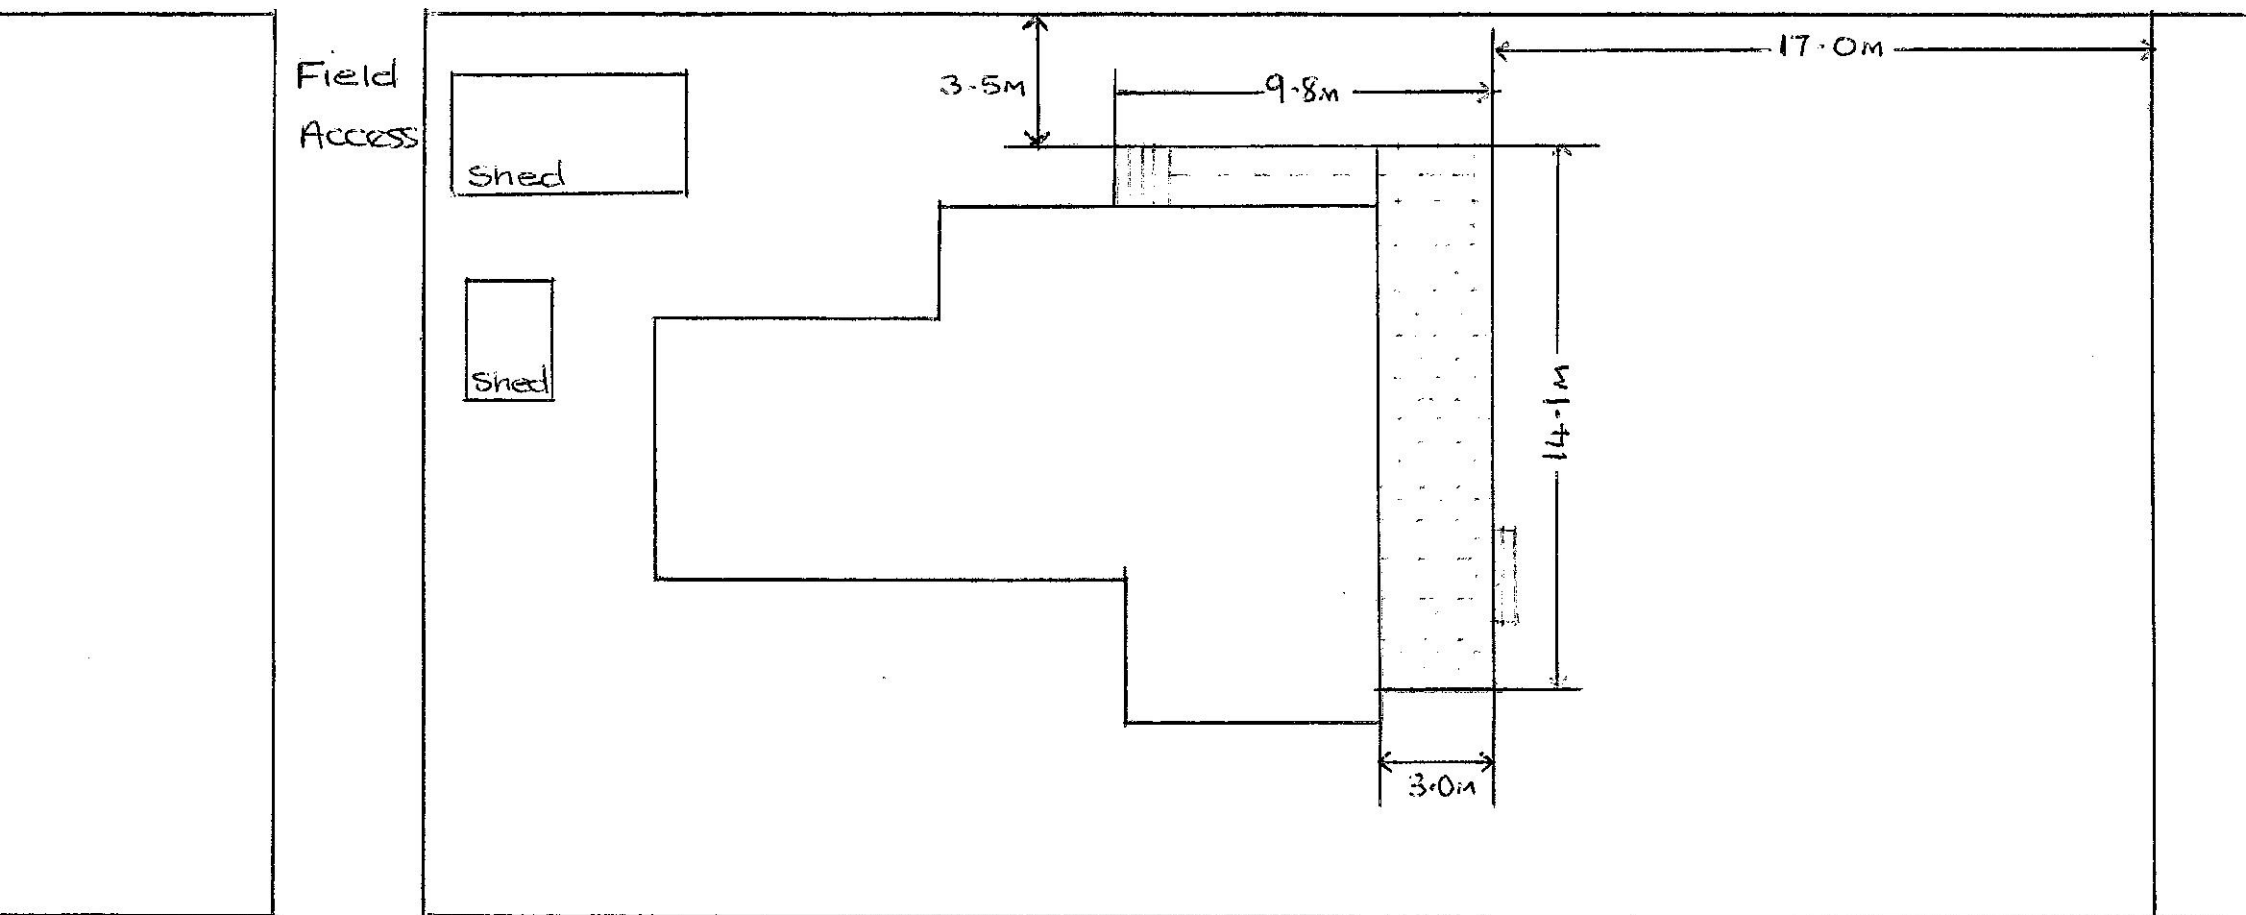

Proposed Site Plan Rev A

14 AUGUST 2026

0 2 4 6 8 10
Metres

Scale 1:200

