
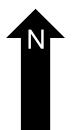
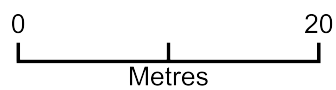


Site plan WCH

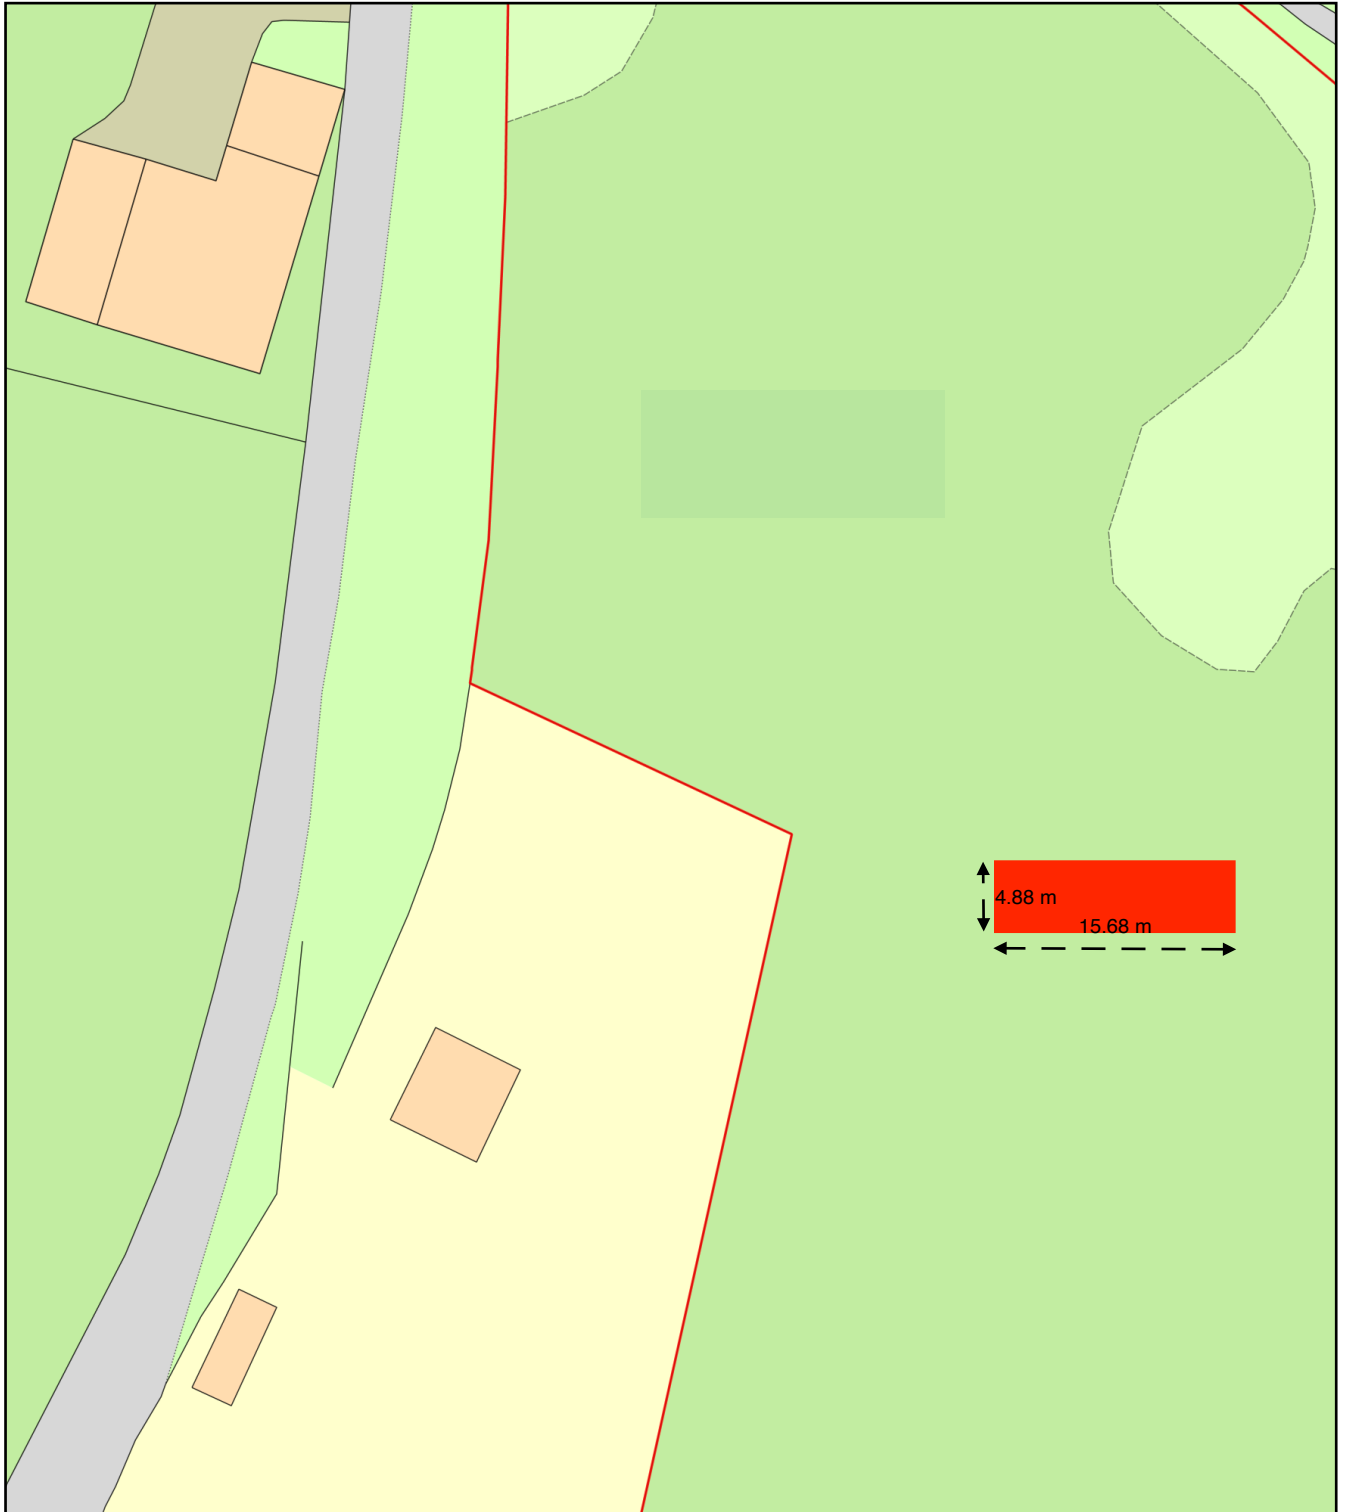

Plan Produced for: Pieter Hooft

Date Produced: 18 Aug 26

Plan Reference Number: TQRQM26127122842506

Scale: 1:500 @ A4