


REPRODUCING THESE DRAWINGS BY PRINTING OR COPYING MAY LEAD TO ERRORS. PLEASE REFER TO SCALE BAR. DO NOT SCALE OFF THESE DRAWINGS FOR CONSTRUCTION PURPOSES. IF ANY DISCREPANCIES ARE FOUND, PLEASE CONTACT WESTERN DESIGN ARCHITECTS IMMEDIATELY.

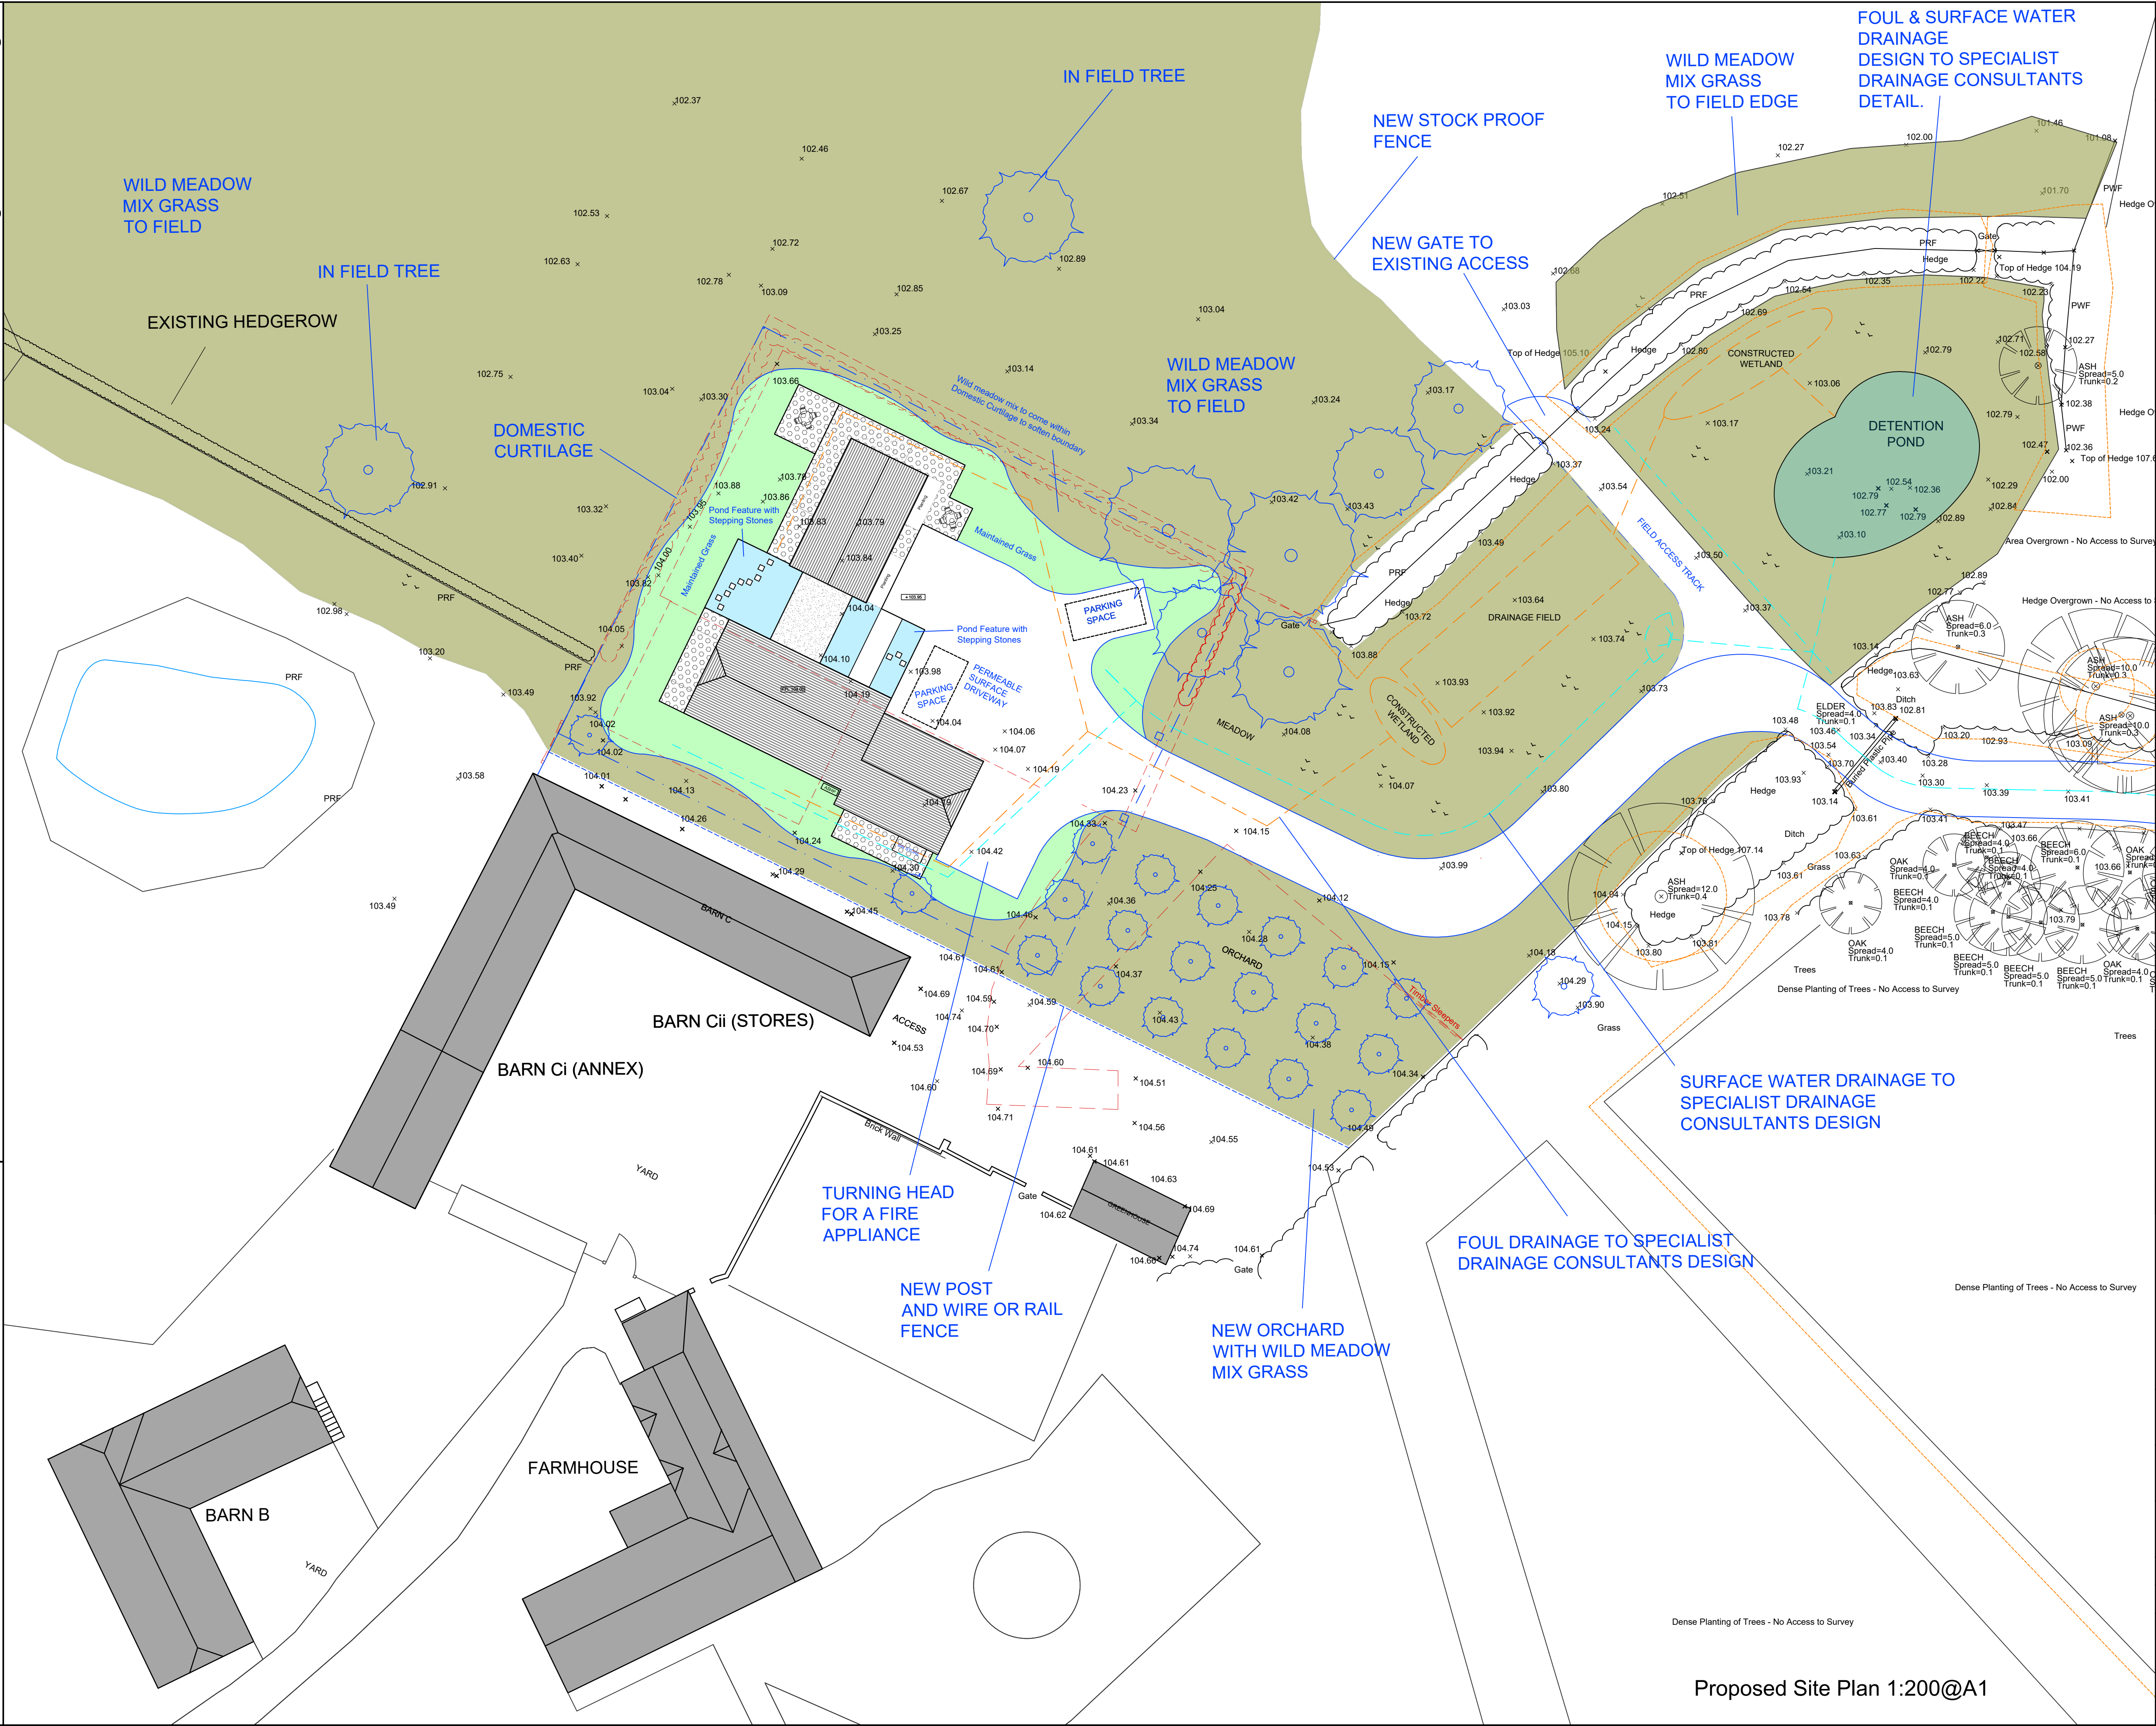

DESIGNERS RISK ASSESSMENT-
HEALTH AND SAFETY
THE CONSTRUCTION (DESIGN AND MANAGEMENT) REGULATIONS 2015
For significant hazards specific to the project please refer to
Drawing CDM01 where appropriate

NOTES:-

Key

- New Works
- Demolitions
- RPA
- Surface Water Drainage
- Foul Drainage
- Residential Curtilage
- Meadow Grass
- Grass
- Pond Feature
- Permeable Paved Area

F	Car Parking Space	MH	-	28/07/2026
E	Red Line	TR	MH	23/07/2026
D	Residential Curtilage and Landscaping	TR	MH	30/06/2026
C	Amendments to Landscape and Drainage	TR	MH	18/06/2026
B	Amendments to Access and Parking	TR	MH	26/03/2026
A	Amendments to form	TR	MH	21/01/2026

REV.	REVISION DETAILS	BY	CKD	DATE
------	------------------	----	-----	------

WDA

westerndesignarchitects.com

Western Design Architects
12 The Granary, Hinton Business Park, Tarrant Hinton, Dorset, DT11 8JF
T:01258 830675 E:info@westerndesign.co.uk

CLIENT	Great Canney Developments Ltd				
PROJECT	Pitts Farm				
DRAWING TITLE	Proposed Site Plan				
DRAWN BY	TR	CHECKED BY	MH	DATE	13/01/2026
SCALE	1:200@A1	JOB NO.	2425136		
DRAWING NO.	13	REVISION	F		

PLANNING

THIS DRAWING IS COPYRIGHT © Western Design Ltd 2026