


# EXISTING SITE PLAN

[Scale 1:500]

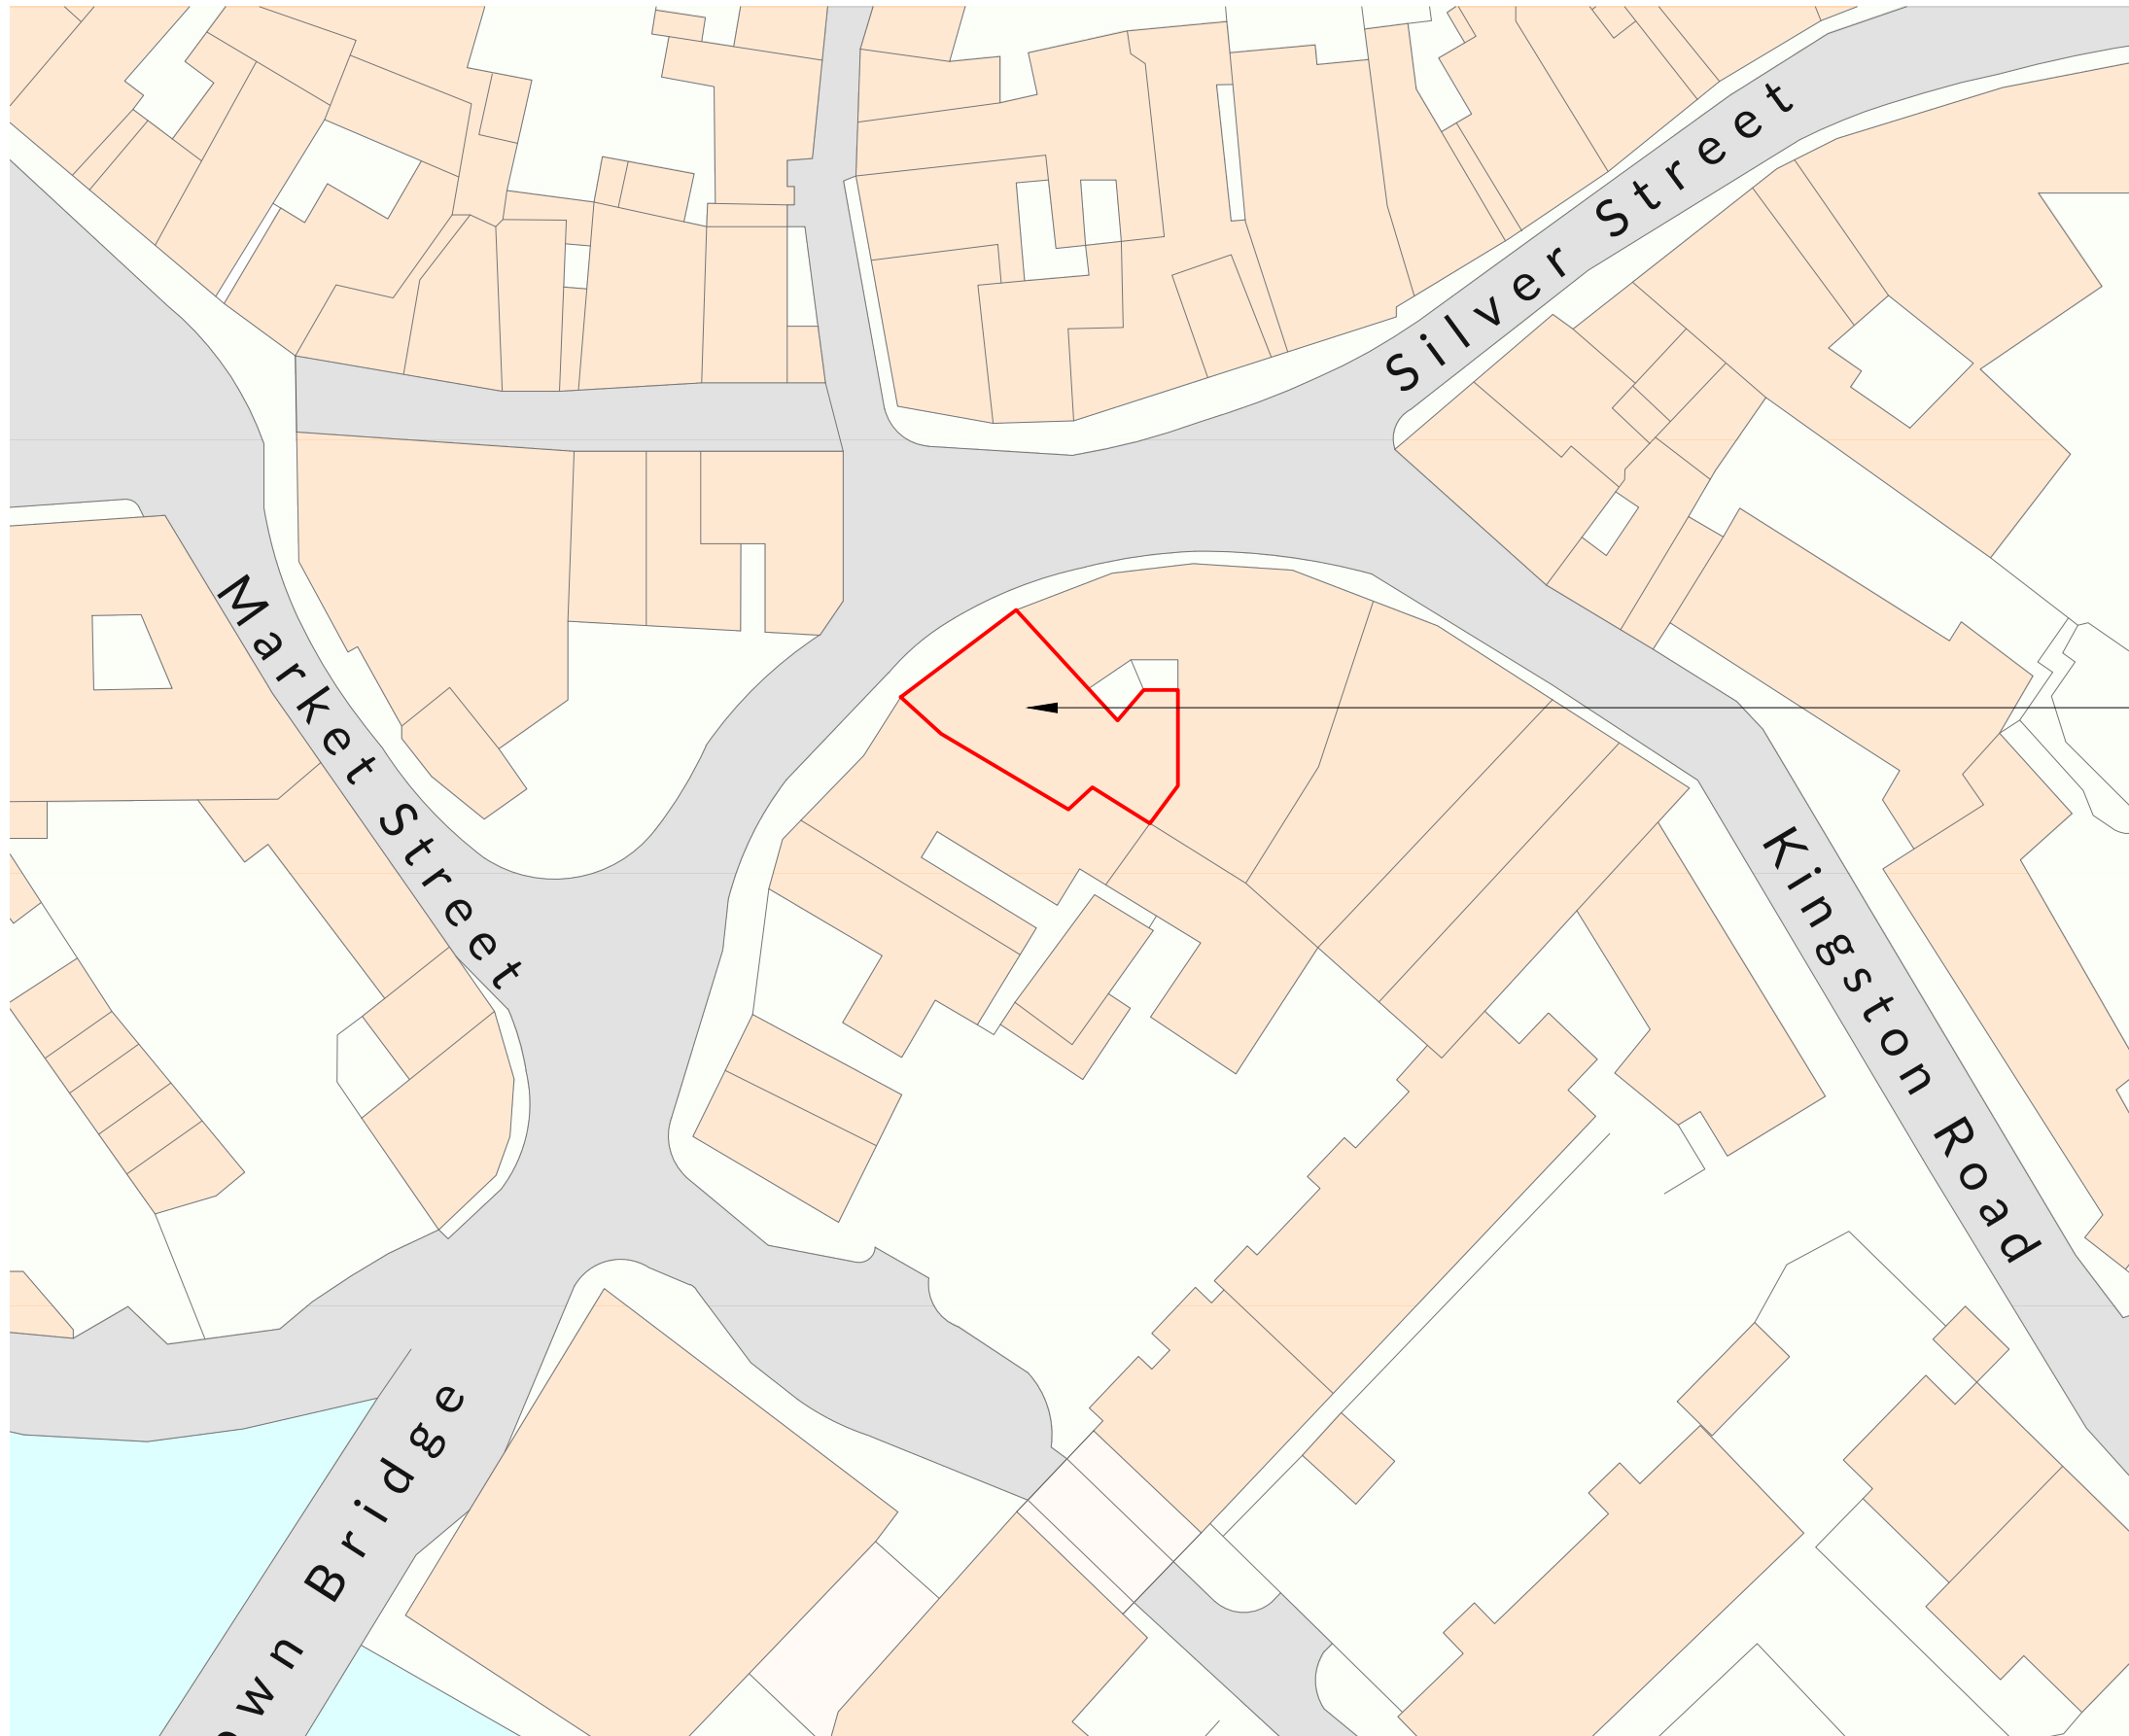

32 Silver Street



|   |                  |                                    |
|---|------------------|------------------------------------|
| P01   | First Issue      | 01.09.2026                         |
| Drawn by<br>MC   | Checked by<br>ED | Date created<br>August 2026        |
| <b>Project</b><br>AGM 2026 096<br>32 Silver St, Bradford-on-Avon, BA15 1JX.<br>New Signage                              |                  |                                    |
| <b>Title</b><br>Existing Site Plan                                                                                      |                  |                                    |
| <b>Drawing No.</b><br>2026_096_03                                                                                       |                  | <b>Revision No.</b><br>P01         |
| <b>Scale</b><br>1:500 @ A3                                                                                              |                  |                                    |
| <b>ARENA GLOBAL MANAGEMENT</b><br>PLANNING CONSULTANTS<br>Suite 2, 5 Argyle Street, Bath, BA2 4BA<br>info@agm-ltd.co.uk |                  | <b>AGM</b><br>PLANNING CONSULTANTS |