




Southeast Elevation



Southwest Section-Elevation

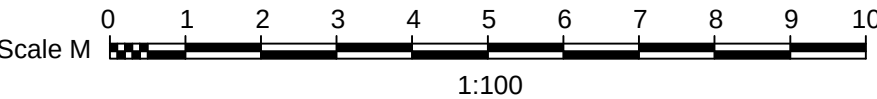

Revisions	
A, 11/08/2026 - Trees, hedge & shed modified.	

Contractor to check all dimensions on site prior to starting on site.
This drawing is the copyright of Swordsman Historic Architectural Design and must not be used in conjunction with any other project without the express written consent of Swordsman Historic Architectural Design.

PROJECT 41, Lockeridge, Lockeridge, Wiltshire, SN8 4EQ	 SWORDSMAN HISTORIC ARCHITECTURAL DESIGN <i>'The Design & Restoration of Historic Buildings'</i>
DRAWING TITLE Existing Site Elevations	
SCALE 1:100 @ A1 DATE 28-07-2026 DRAWN SP	
DRAWING NUMBER S107-002	
REV A	

Original size 100mm @ A1